BASSETT ACRES

AN ADDITION TO JEFFERSON COUNTY, IDAHO
PART OF THE SECTION 15, T. 4 N., R. 37 E., B.M.

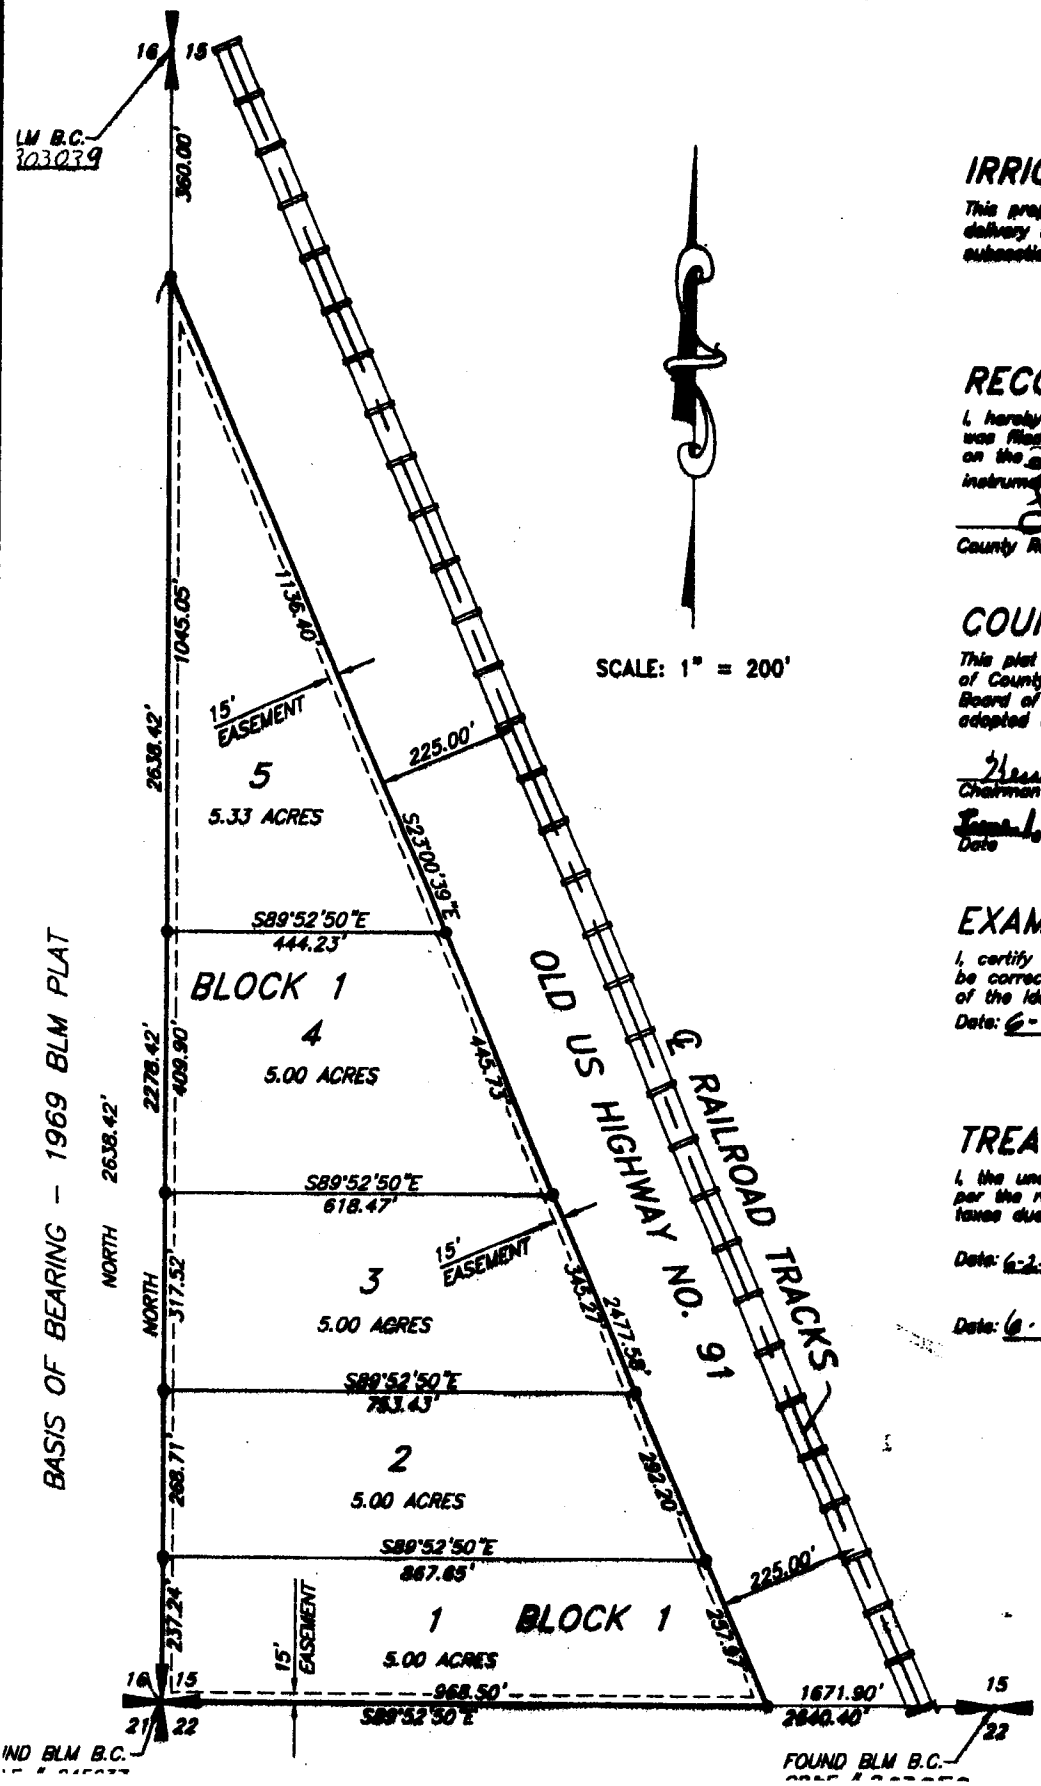

IRRIGATION WATER RIGHTS

This property remains in an irrigation district and a
delivery system will be provided in compliance with
subsection (1)(b), as shown on the approved impro

RECORDER'S CERTIFICATE

I, hereby certify that the foregoing plat of the Bas
was filed in the office of the recorder of Jefferson
on the 24 day of June 2000 at 3:45 and
instrument No. 303039

County Recorder

COUNTY APPROVAL

This plat was duly accepted and approved by the B
of County Commissioners, and the Planning and Zo
Board of Jefferson County, Idaho by resolution
adopted this _____ day of _____, 20____.

Chairman County Commissioner

June 1, 2000
Date

Planning and Zoning Chairman

EXAMINING SURVEYOR

I, certify that I have examined this plat and find it
be correct and acceptable as required by Section
of the Idaho Code.

Date: 6-2-2000

Dennis L. Janes, P.L.S.
Idaho License No. 760

TREASURER'S AND ASSESS

I, the undersigned County Treasurer in and for the
per the requirements of Idaho Code 50-1308, do
taxes due for the property included in this project

Date: 6-2-2000

County Assessor

Date: 6-2-2000

Jefferson County Treasur

LEGEN

Section control

Placed 5/8"x30
cap marked P.L

Placed 1/2"x24
cap marked P.L

Monument to b
after constructi