0537

MONTY'S CANDY COVE

JEFFERSON COUNTY, IDAHO

PART OF THE SE 1/4 OF SECTION 36, TOWNSHIP 4 NORTH, RANGE 40 EAST

FINAL PLAT

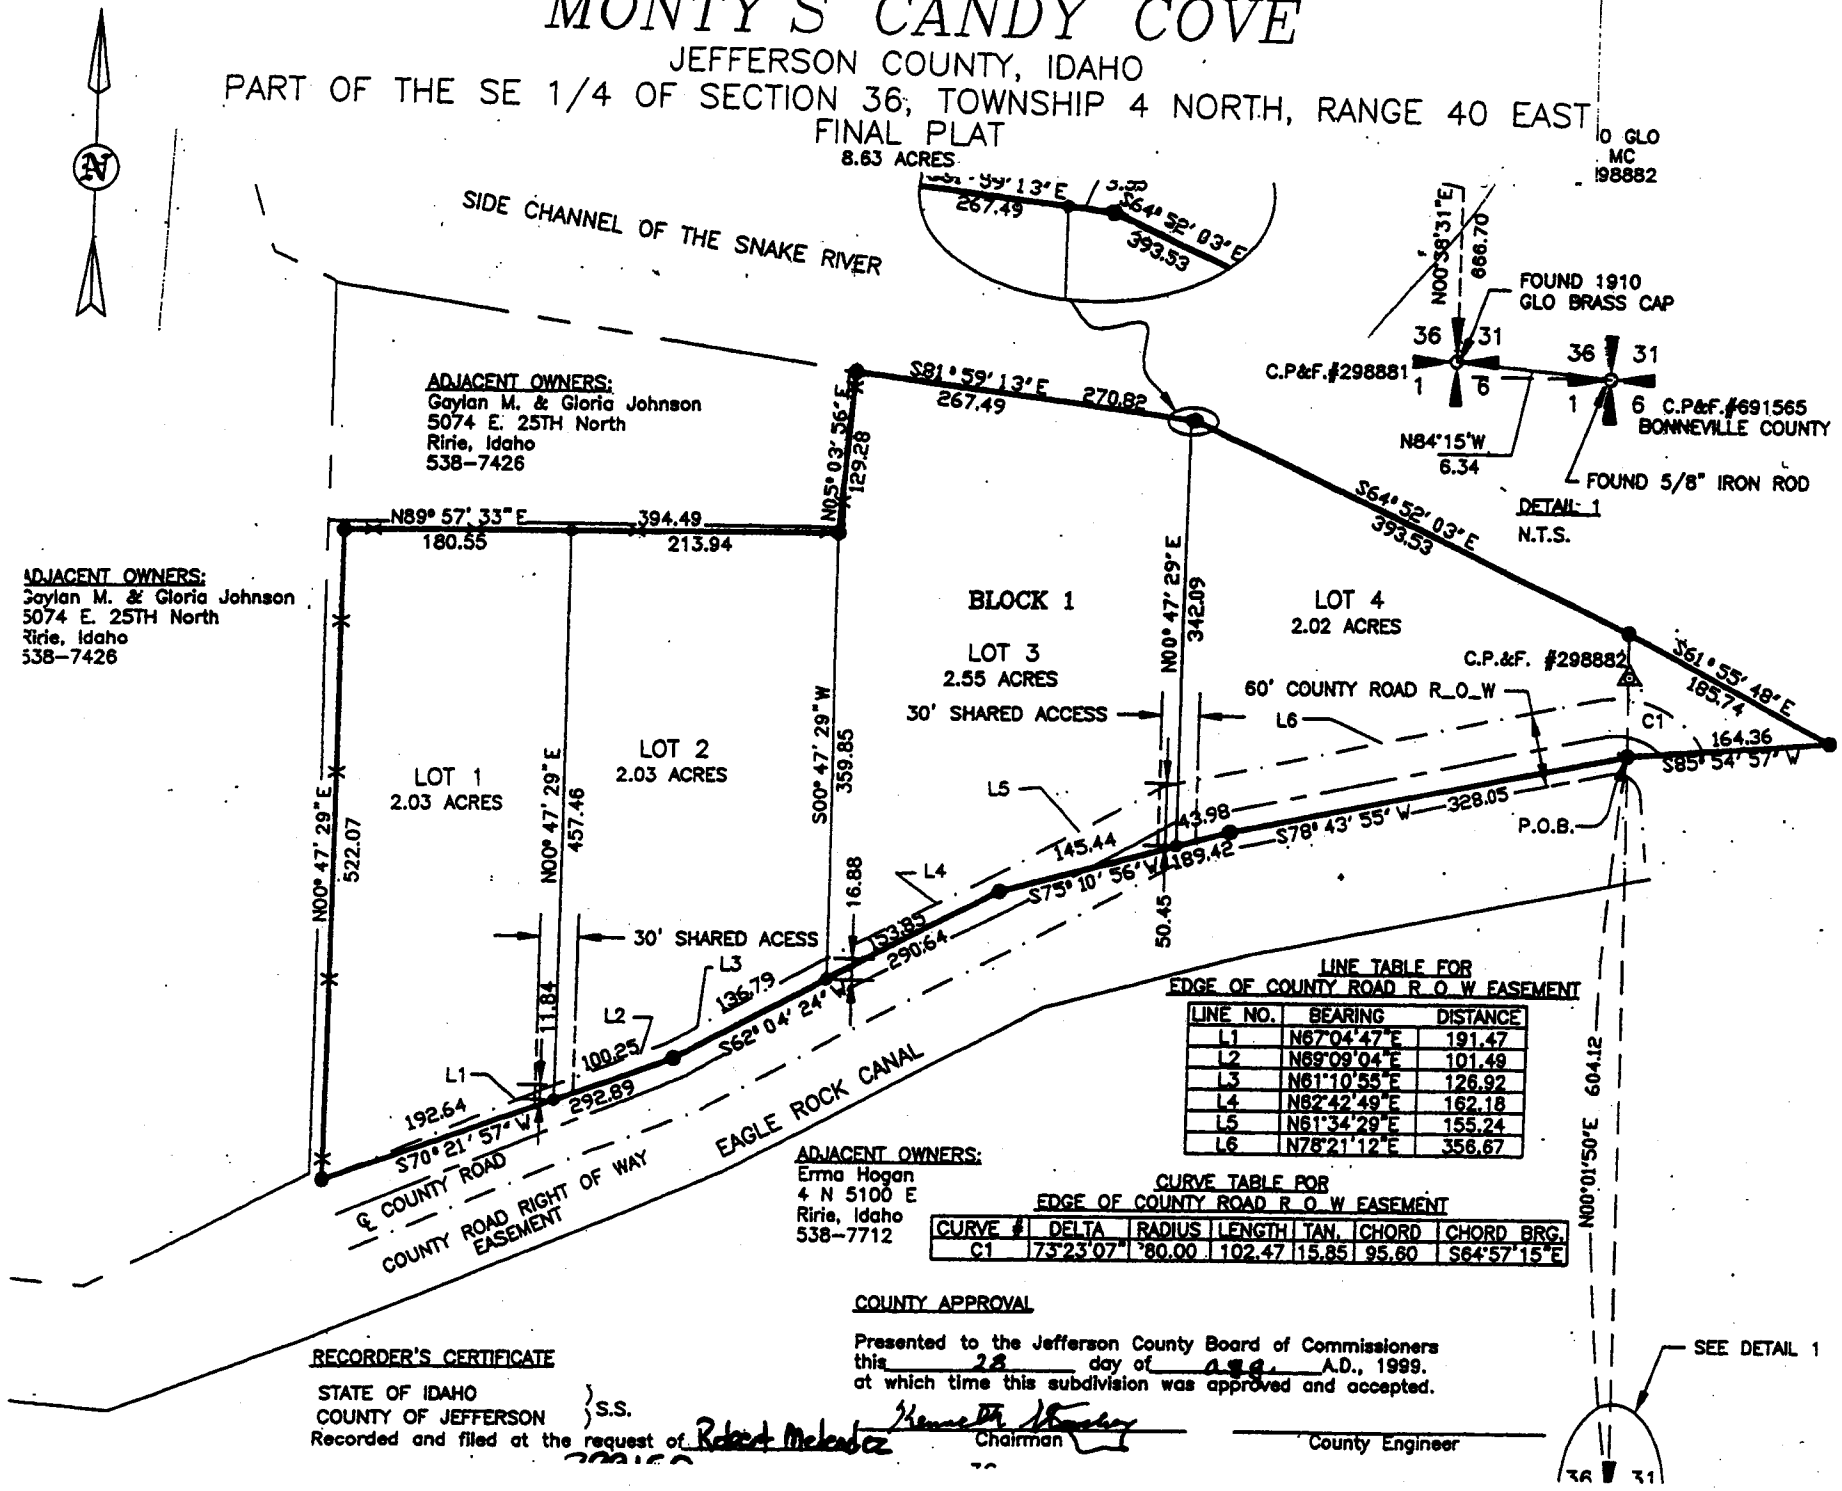

LINE TABLE FOR
EDGE OF COUNTY ROAD R O W EASEMENT

LINE NO.	BEARING	DISTANCE
L1	N67°04'47"E	191.47
L2	N69°09'04"E	101.49
L3	N61°10'55"E	126.92
L4	N62°42'49"E	162.18
L5	N61°34'29"E	155.24
L6	N78°21'12"E	356.67

CURVE TABLE FOR
EDGE OF COUNTY ROAD R O W EASEMENT

CURVE #	DELTA	RADIUS	LENGTH	TAN.	CHORD	CHORD BRG.
C1	73°23'07"	80.00	102.47	15.85	95.60	S64°57'15"E

COUNTY APPROVAL

Presented to the Jefferson County Board of Commissioners this 28 day of aug. A.D., 1999. at which time this subdivision was approved and accepted.

Chairman

County Engineer

RECORDER'S CERTIFICATE

STATE OF IDAHO }
COUNTY OF JEFFERSON } S.S.
Recorded and filed at the request of Robert Melendez