REED ACRES
SEC. 4, T4N, R39E, JEFFERSON CO., ID.

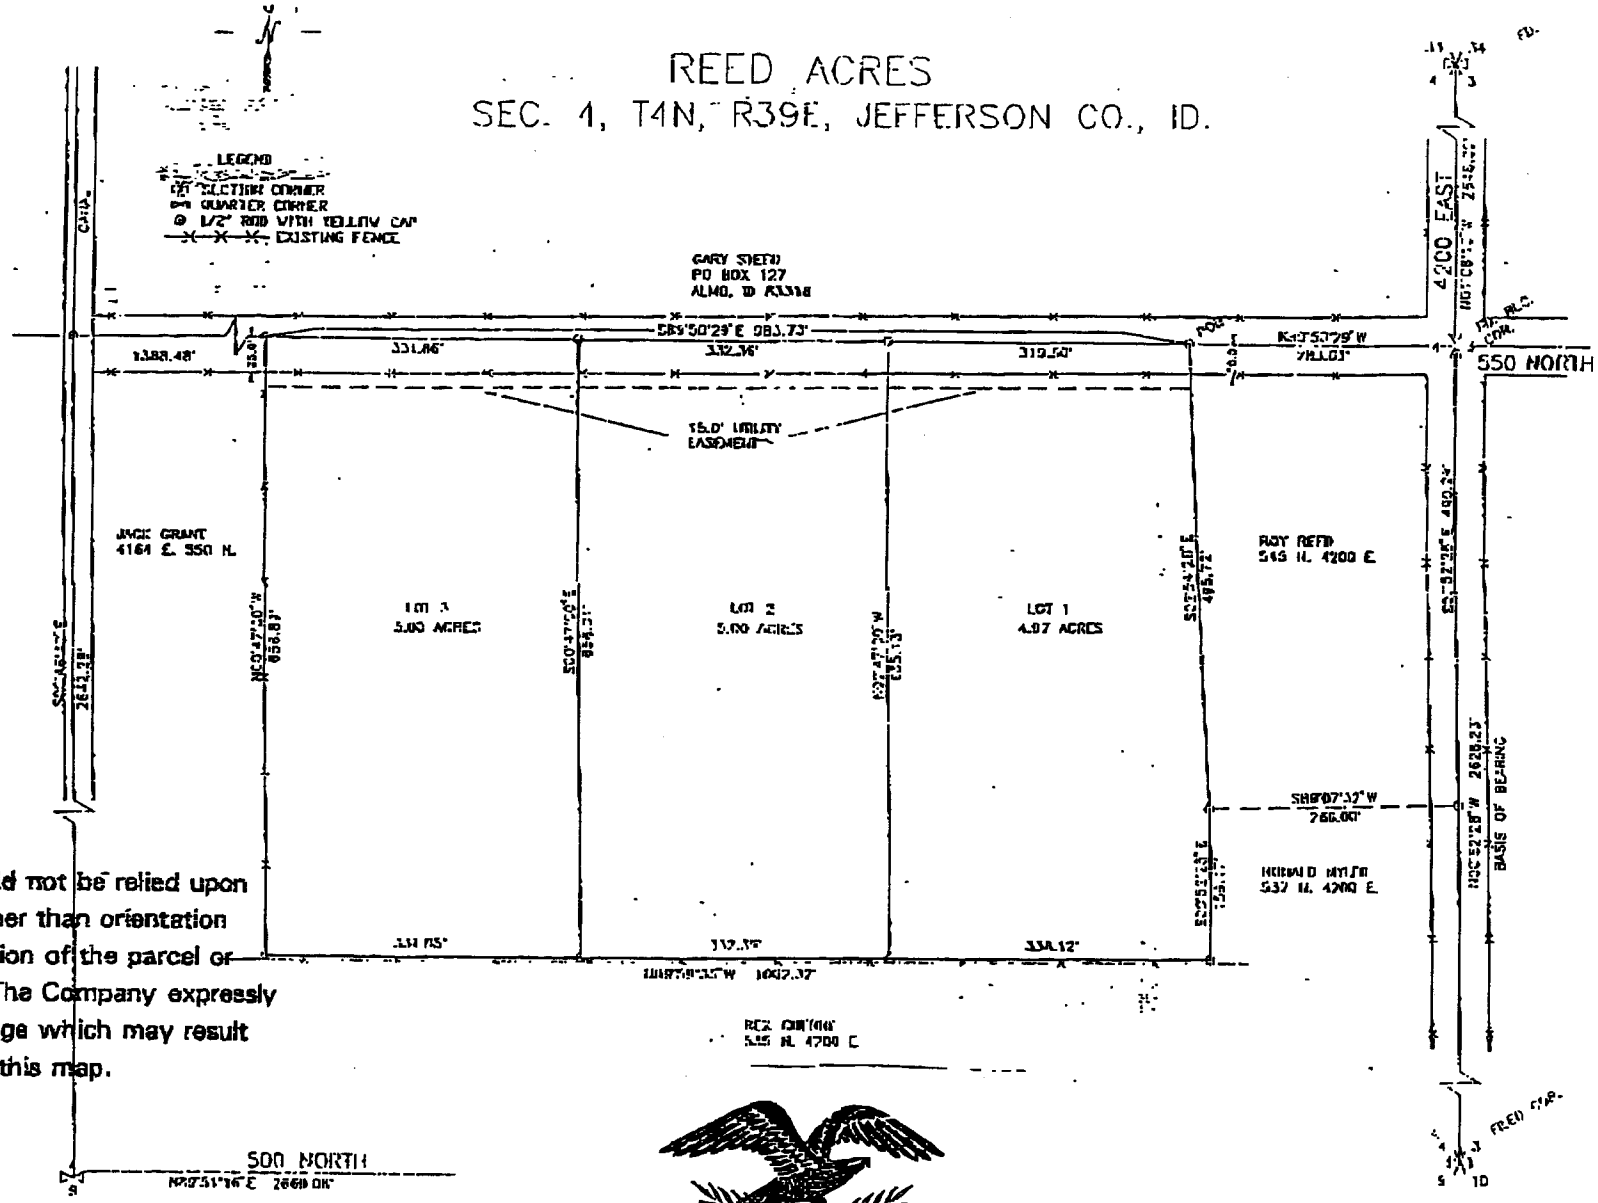

This map/plat should not be relied upon for any purpose other than orientation to the general location of the parcel or parcels depicted. The Company expressly disclaims any damage which may result from reliance upon this map.

First American Title Company
P.O. BOX 405
RIGBY, IDAHO 83442
(208) 745-8715

PROPERTY DESCRIPTION

TOWNSHIP 4 NORTH, RANGE 39 EAST OF THE BOISE MERIDIAN, JEFFERSON COUNTY, IDAHO.

SECTION 4: BEGINNING AT A POINT ON THE QUARTER SECTION LINE [illegible] AND A DISTANCE OF [illegible] FEET FROM THE NORTHEAST CORNER OF THE NORTHEAST QUARTER OF SAID SECTION 4 AND RUNNING THENCE [illegible] A DISTANCE OF 495.72 FEET; THENCE [illegible] A DISTANCE OF [illegible] FEET; THENCE [illegible] A DISTANCE OF 656.80 FEET; THENCE [illegible] A DISTANCE OF 993.73 FEET TO THE [illegible] OF HIGHWAY; CONTAINS 14.90 ACRES LESS COUNTY ROAD RIGHT OF WAY.

RECORDER'S CERTIFICATE

I HEREBY CERTIFY THAT THIS PLAT WAS FILED FOR RECORD ON THE DAY OF [illegible], 19[illegible], AT [illegible] O'CLOCK AND RECORDED UNDER NUMBER 2[illegible]

COUNTY RECORDER