TAYLOR PARK SUBDIVISION

DIVISION NO. 1
JEFFERSON COUNTY, IDAHO

LOCATED IN THE SW 1/4 OF SECTION 33, T5N R38E, B.M.
LOT 4, BLOCK 18, OF THE ORIGINAL MENAN TOWNSITE, IDAHO

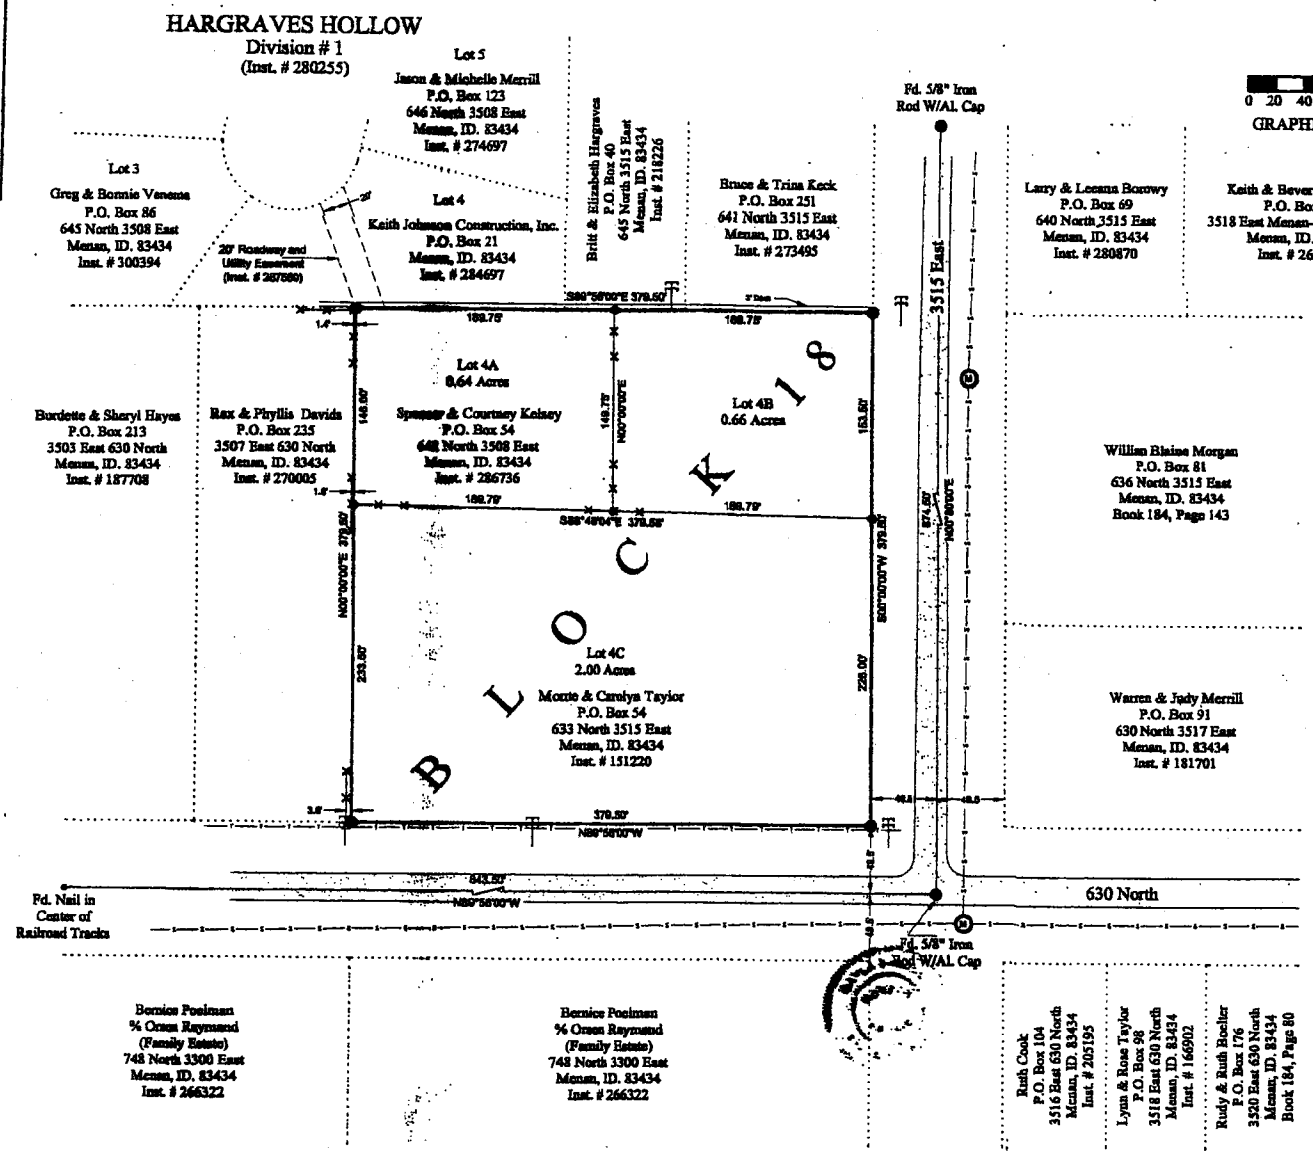

0 20 40 60 80 100
GRAPHIC SCALE

VICINITY MAP
(No Scale)

NOTES:

Note 1: This Subdivision falls outside the 500 year Flood Plain as per Map # 160510375.

Note 2: This Water Supply in this Subdivision shall be supplied with Individual Wells.

Note 3: The Basis of Bearing was obtained from the Hargraves Hollow Subdivision (Inst. # 280255).

Note 4: The intended use of this Subdivision is for Residential Single Family Dwelling Units.

Note 5: No Variances will be needed for the Taylor Park Subdivision.

Subdivider's
Grant & Chris Taylor
P.O. Box 14
Lewisville, ID. 83431
(208) 754-8772

Surveyor
Lyle I. Thompson P.E., P.L.S.
154 East Main Street
Rigby, ID. 83442
(208) 745-8771

LEGEND

- Set 5/8" X 30" Iron Rod W/Cap # 854
- Set 1/2" X 24" Iron Rod W/Cap # 854
- Underground Telephone Line
- Underground Sewer Line
- Adjacent Property Line
- Utility Easement
- Power Pole
- Manhole
- Fence

THOMPSON ENGINEERING, INC.
CONSULTING ENGINEERS
RIGBY, IDAHO 83442

FINAL PLAT

LOCATED IN THE SW 1/4 OF SECTION 33, TOWNSHIP 5 NORTH, RANGE 38 EAST, JEFFERSON COUNTY, IDAHO

Project Name: Taylor Park Subdivision Job Number: 20028		Scale 1" = 60'
Date	June 13, 2000	
Surveyor	L.I.T.	
Drawn By:	K.L.T.	Sheet 2 Of 2
Checked By:	L.I.T.	