83401 (2 ... 24-6175

00712

WATERSTONE
DIVISION NO. 1
JEFFERSON COUNTY, IDAHO
PART OF THE W.1/2 W.1/2 S.W.1/4 SECTION 5, E.1/2 S.E.1/4 SECTION 6 AND THE N.1/2 N.1/2 N.E.1/4 SECTION 7, T.4N. R.39E. B.M.

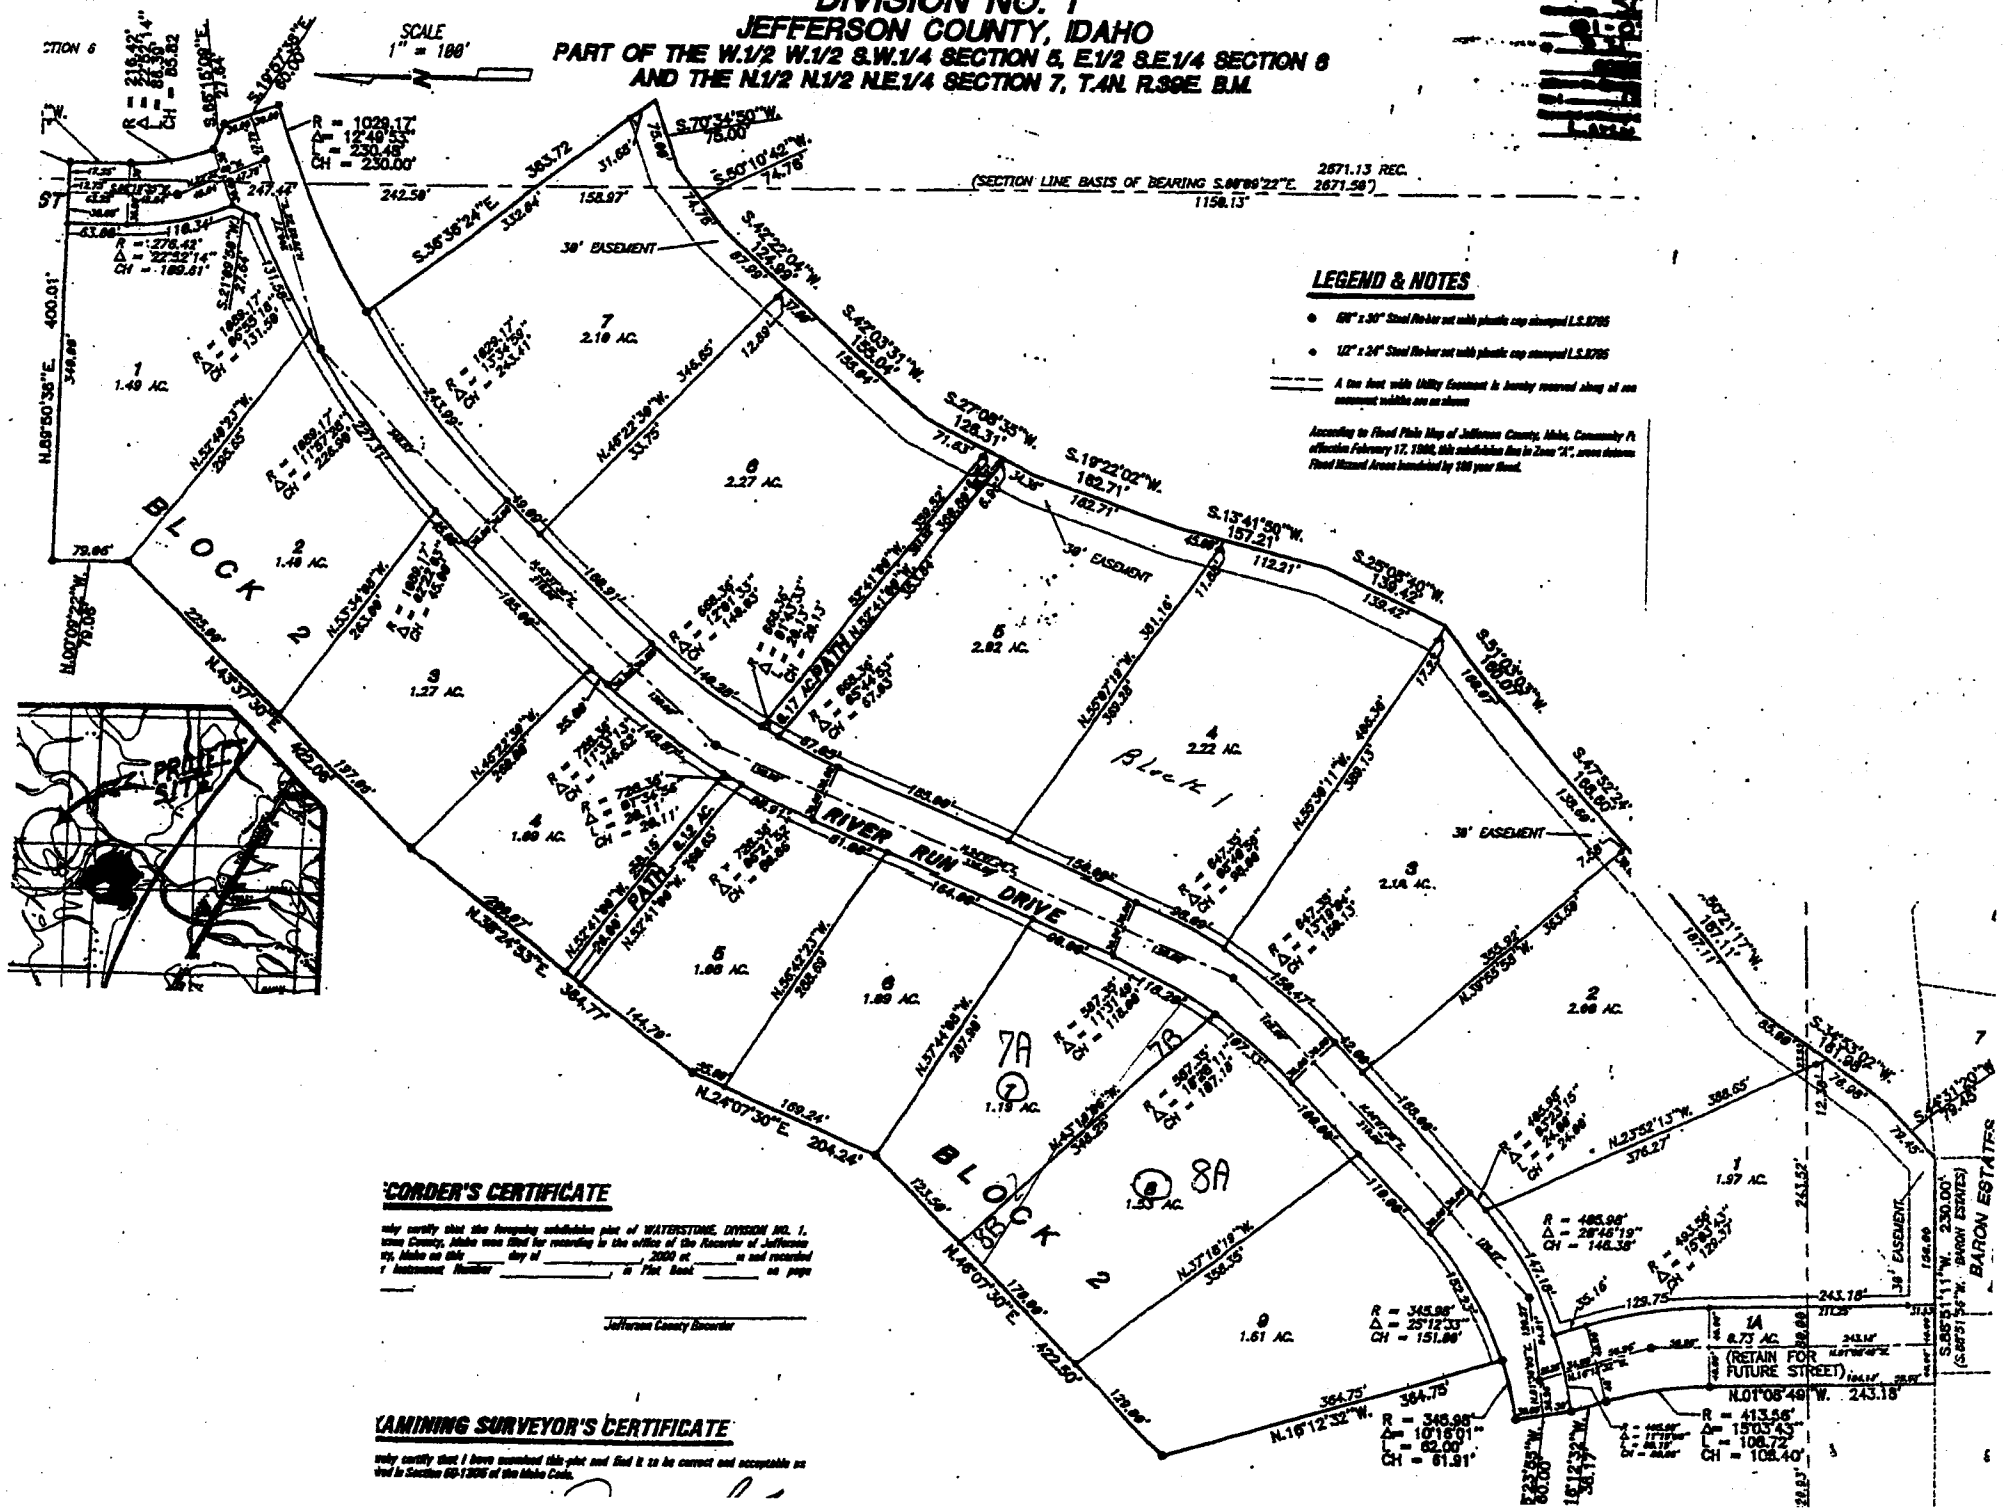

LEGEND & NOTES

- 5/8" x 30" Steel Re-bar set with plastic cap stamped L.S.8795
- 1/2" x 24" Steel Re-bar set with plastic cap stamped L.S.8795
- A ten foot wide Utility Easement is hereby reserved along all ... easement widths are as shown

According to Flood Plain Map of Jefferson County, Idaho, Community P... effective February 17, 1988, this subdivision lies in Zone "A", areas determ... Flood Hazard Areas inundated by 100 year flood.

...CORDER'S CERTIFICATE

...ly certify that the foregoing subdivision plat of WATERSTONE, DIVISION NO. 1, ...son County, Idaho was filed for recording in the office of the Recorder of Jefferson ...ty, Idaho on this ____ day of _____, 2000 at _____ m and recorded ... Instrument Number _____, in Plat Book _____ on page _____.

Jefferson County Recorder

...AMINING SURVEYOR'S CERTIFICATE

...ly certify that I have examined this plat and find it to be correct and acceptable as ...ed in Section 50-1305 of the Idaho Code.