BURNS ADDITION
DIVISION NO. 1
CITY OF IDAHO FALLS, BONNEVILLE COUNTY, IDAHO
BEING A PART OF THE N.E. 1/4 OF SECTION 25, T. 2 N., R. 37 E., B.M.

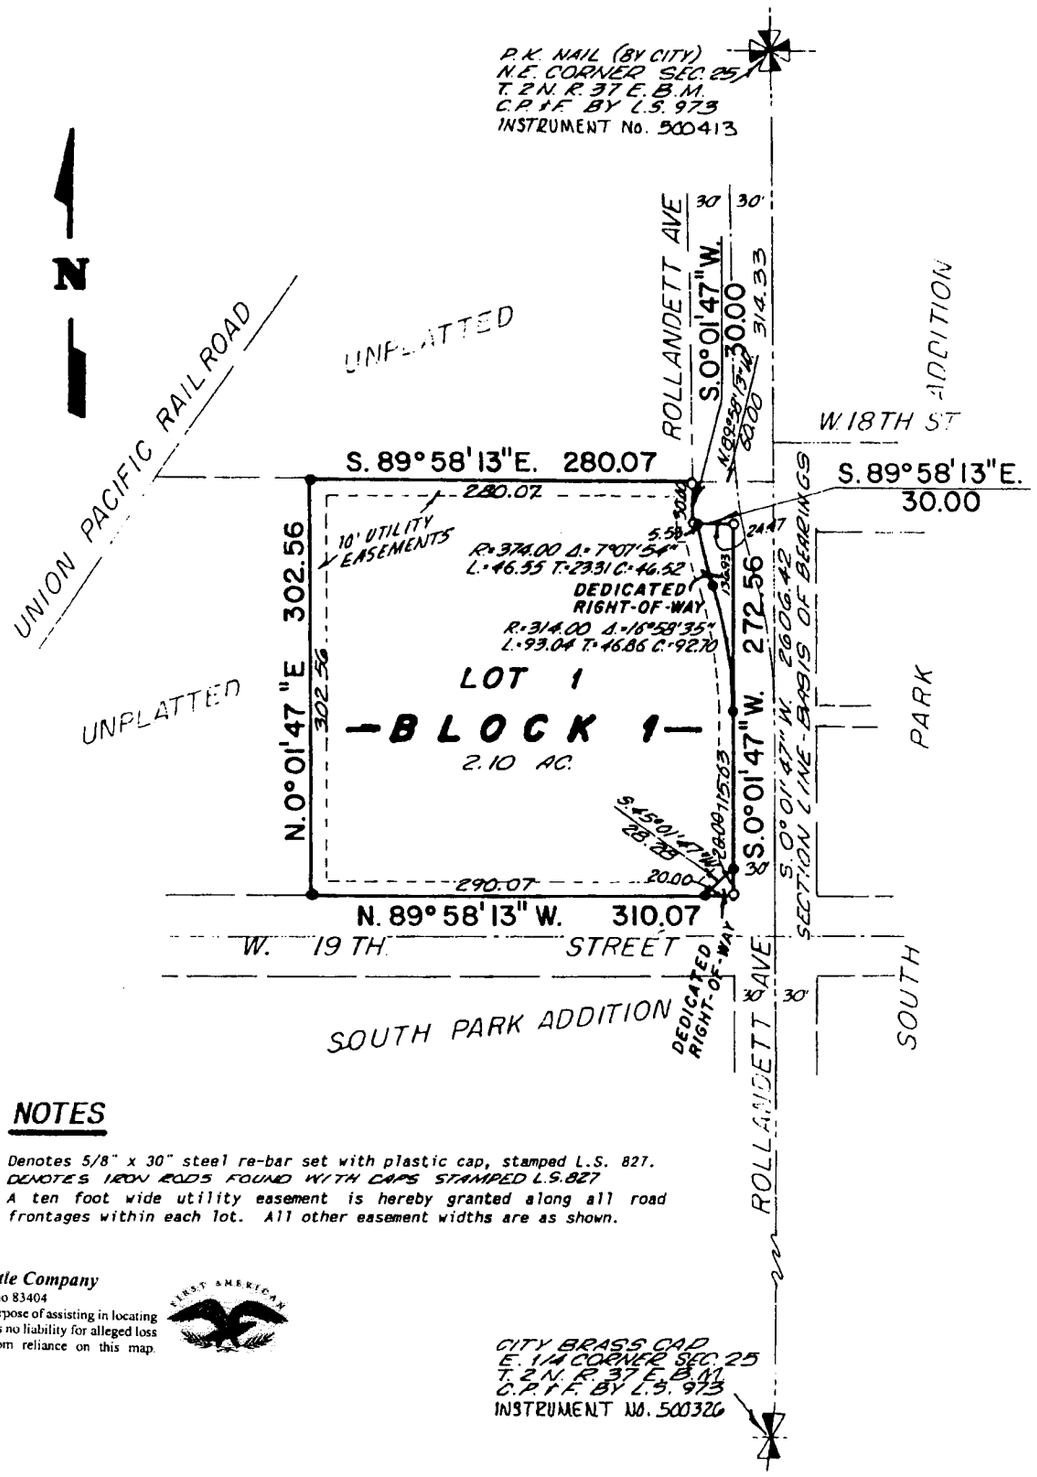

NOTES

- ● Denotes 5/8" x 30" steel re-bar set with plastic cap, stamped L.S. 827.
- O DENOTES IRON RODS FOUND WITH CAPS STAMPED L.S.827
- ----- A ten foot wide utility easement is hereby granted along all road frontages within each lot. All other easement widths are as shown.

First American Title Company
Idaho Falls, Idaho 83404
This sketch is made solely for the purpose of assisting in locating the premises. The company assumes no liability for alleged loss or damage which may result from reliance on this map.