CEDAR RIDGE
DIVISION NO. 14
AN ADDITION TO THE CITY OF IDAHO FALLS, BONNEVILLE COUNTY, IDAHO
BEING PART OF THE S.W.1/4 OF SECTION 29 T. 2 N. R. 38 E. B. M.

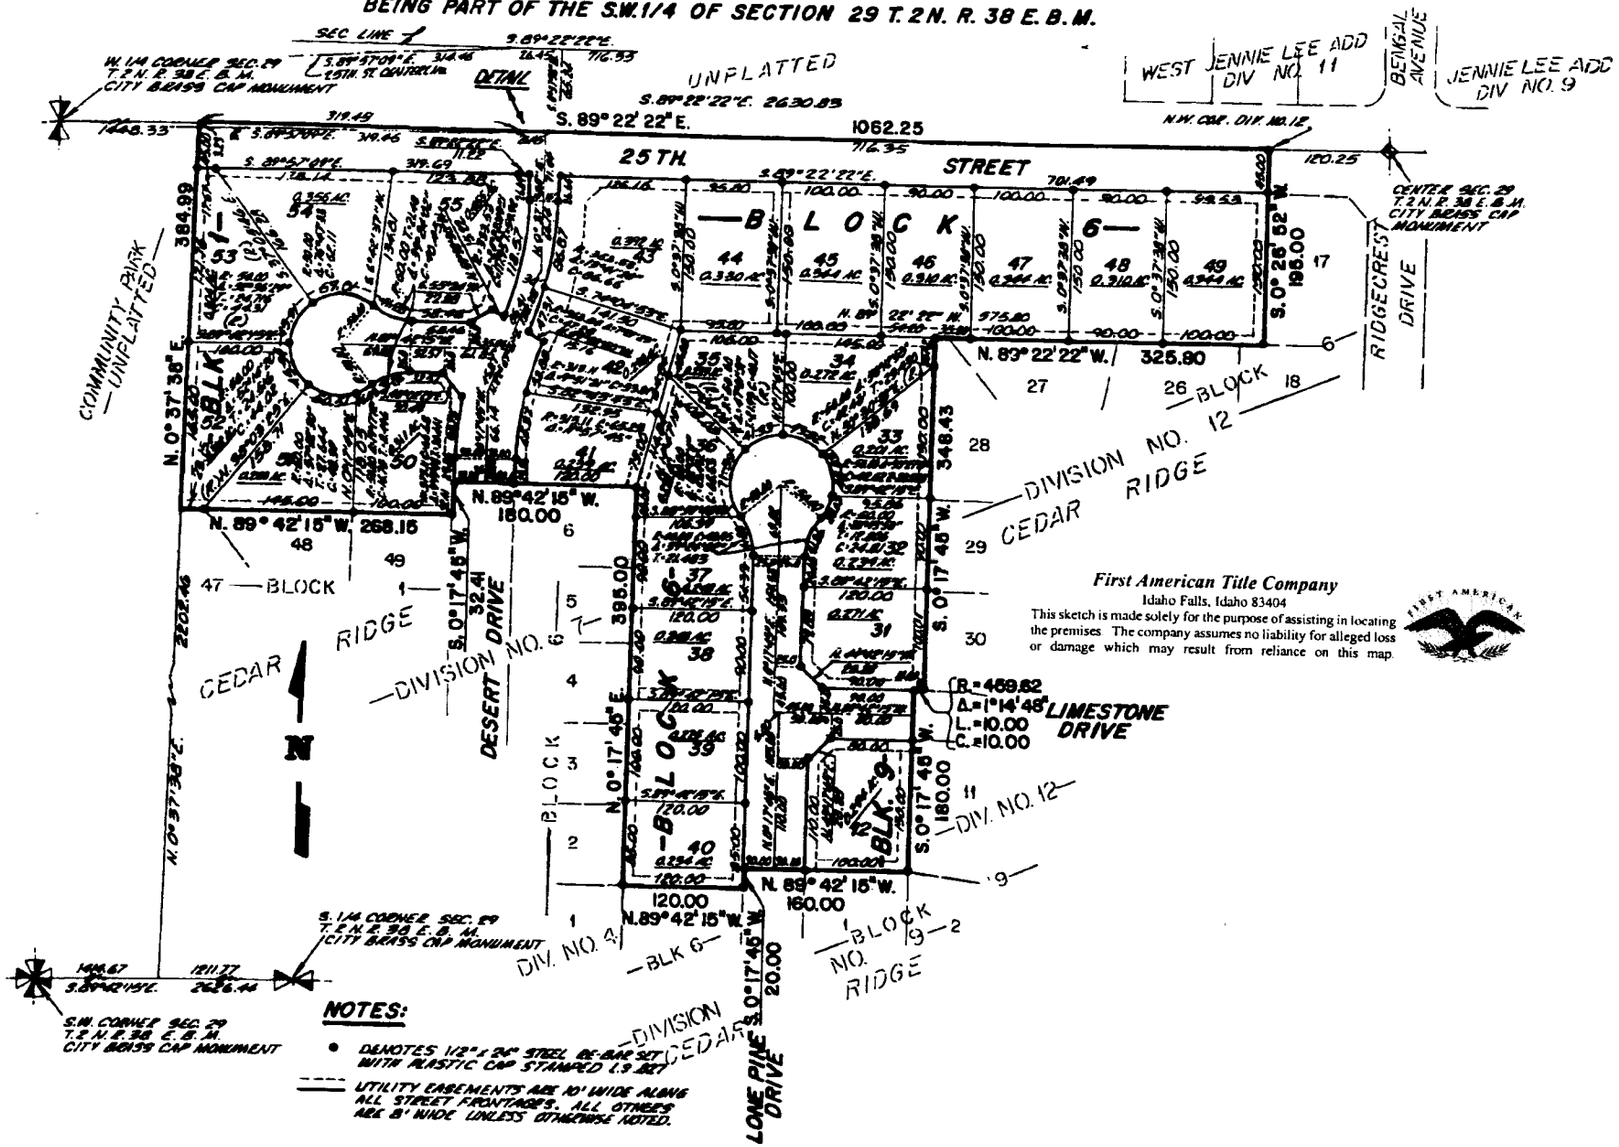

NOTES:

- DENOTES 1/2" x 24" STEEL RE-BAR SET WITH PLASTIC CAP STAMPED L.S. 327
- UTILITY EASEMENTS ARE 10' WIDE ALONG ALL STREET FRONTAGES. ALL OTHERS ARE 8' WIDE UNLESS OTHERWISE NOTED.

First American Title Company
Idaho Falls, Idaho 83404
This sketch is made solely for the purpose of assisting in locating the premises. The company assumes no liability for alleged loss or damage which may result from reliance on this map.