CEDAR RIDGE

DIVISION NO. 5

AN ADDITION TO THE CITY OF IDAHO FALLS, BONNEVILLE COUNTY, IDAHO

BEING A PORTION OF THE S.W. 1/4 OF SECTION 29 T.2 N. R.38 E.B.M.

First American Title Company
Idaho Falls, Idaho 83404
This sketch is made solely for the purpose of assisting in locating the premises. The company assumes no liability for alleged loss or damage which may result from reliance on this map.

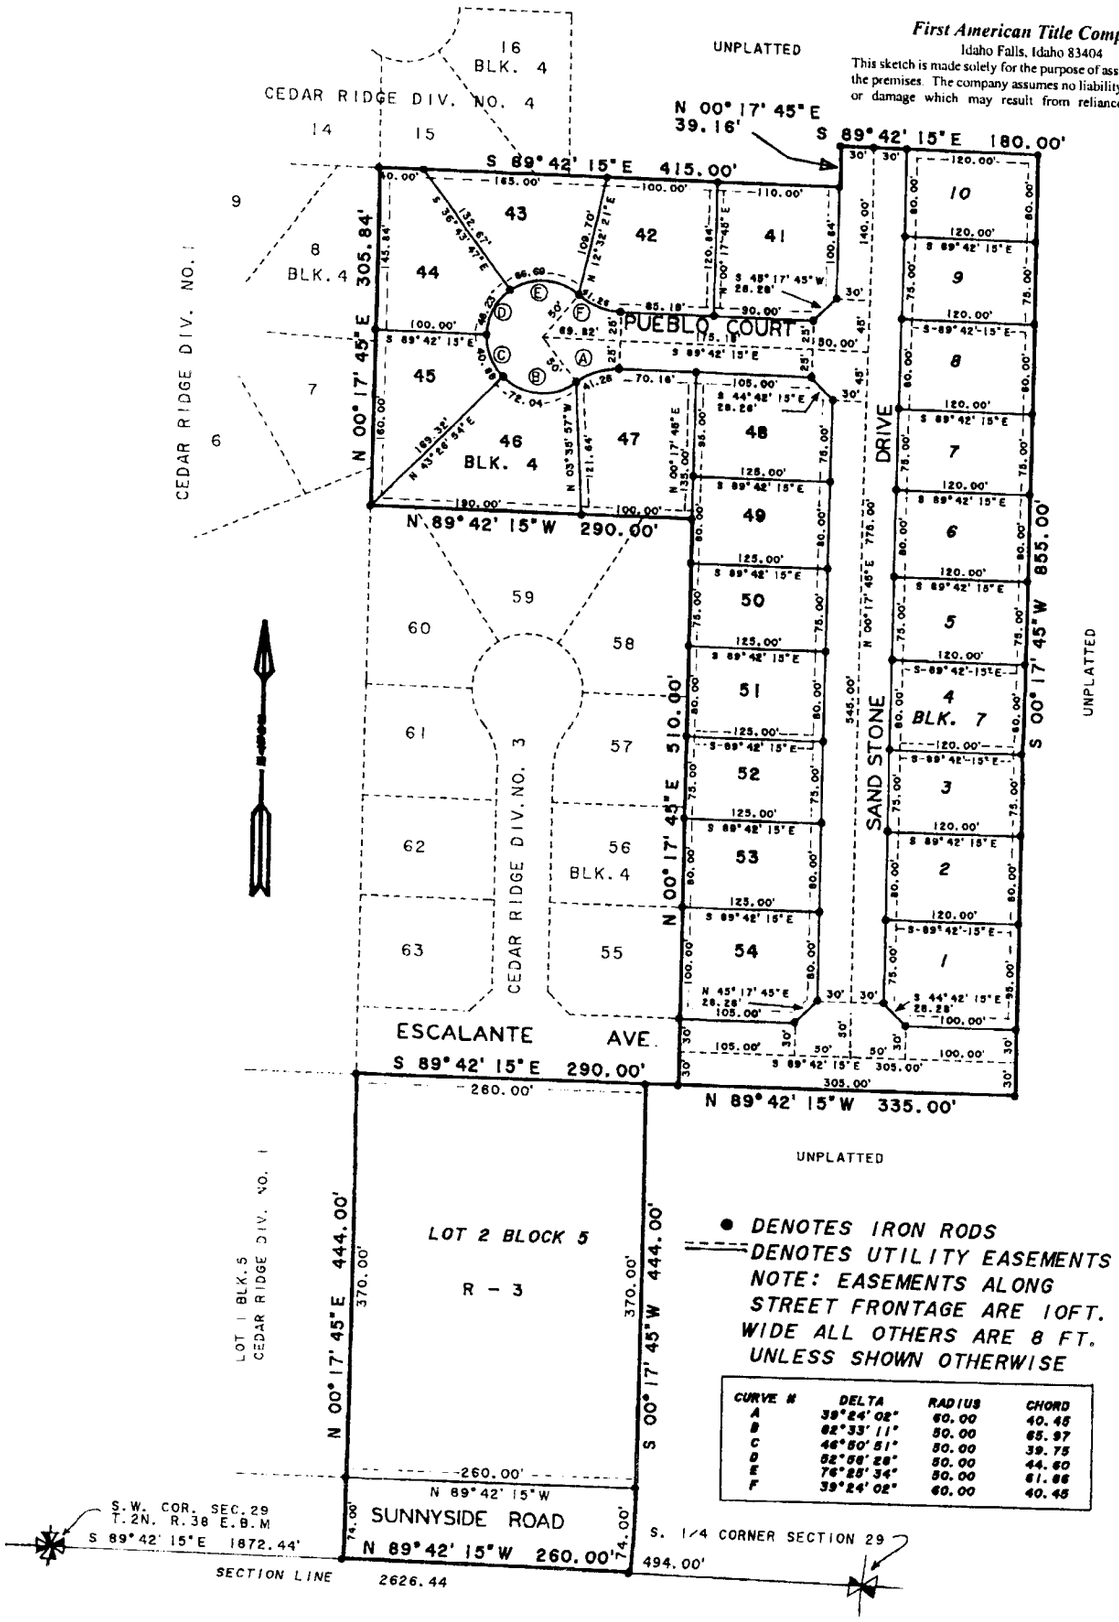

● DENOTES IRON RODS
DENOTES UTILITY EASEMENTS
NOTE: EASEMENTS ALONG STREET FRONTAGE ARE 10FT. WIDE ALL OTHERS ARE 8 FT. UNLESS SHOWN OTHERWISE

CURVE #	DELTA	RADIUS	CHORD
A	39°24' 02"	60.00	40.45
B	62°33' 11"	50.00	65.97
C	46°50' 51"	50.00	39.75
D	52°56' 28"	50.00	44.60
E	76°25' 34"	50.00	61.86
F	39°24' 02"	60.00	40.45