COMORE LOMA
DIVISION NO. 24
BONNEVILLE COUNTY, IDAHO
BEING PART OF SECTION 6 T. 1 N. R. 39 E. B.M.

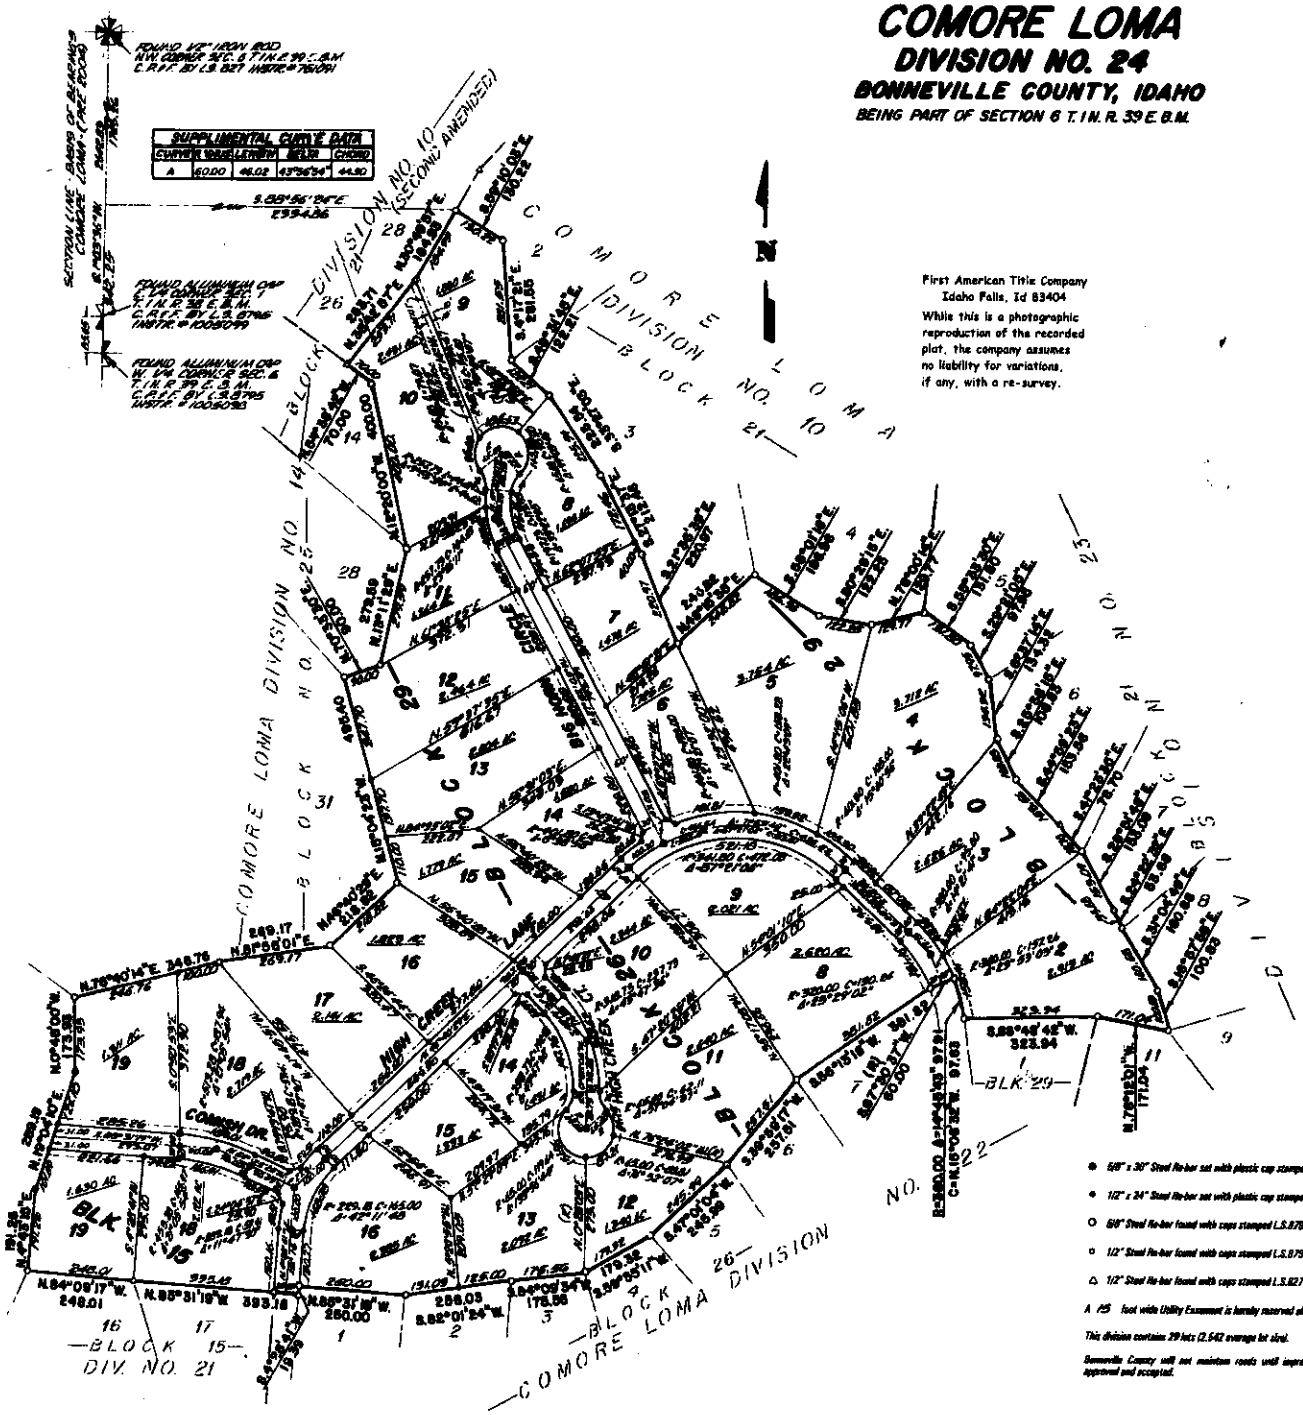
FOUND 1/2" IRON ROD N.W. CORNER SEC. 6 T.1 N. R. 39 E. B.M. C.R.P.F. BY L.S. 827 INSTR.# 761091
SUPPLEMENTAL CURVE DATA
CURVE DESCRIPTION
A 60.00 46.02 43°56'54" 44.90
S.89°56'24"E 2934.36
FOUND ALUMINUM CAP S.W. CORNER SEC. 7 T.1 N. R. 39 E. B.M. C.R.F.F. BY L.S. 8795 INSTR.# 1005099
FOUND ALUMINUM CAP W. 1/4 CORNER SEC. 6 T.1 N. R. 39 E. B.M. C.R.F.F. BY L.S. 8795 INSTR.# 1005093
SECTION LINE BASIS OF BEARINGS COMORE LOMA (PRE 2000)
N
COMORE LOMA DIVISION NO. 10 (SECOND AMENDED)
COMORE LOMA DIVISION NO. 10
COMORE LOMA DIVISION NO. 23
COMORE LOMA DIVISION NO. 22
COMORE LOMA DIVISION NO. 25
COMORE LOMA DIVISION
BLOCK 21
BLOCK 31
BLOCK 29
BLOCK 26
BLOCK 15
DIV. NO. 21
HIGH CREEK LANE
COMMON DR.
BLK 19
BLK 15
N.84°09'17"W. 248.01
N.85°31'19"W. 393.18
N.89°21'18"W. 280.00
S.89°01'24"W. 288.03
S.84°09'34"W. 176.56
S.89°51'17"W.
S.89°48'42"W. 382.94
N.76°18'01"W. 171.04
N.79°40'14"E. 248.76
N.8°56'01"E. 249.17
N.8°48'00"W.
N.0°40'04"E.
N.0°48'00"W.
R=380.00 Δ=14°40'10" C=N.10°08'32"W. 97.61
S.86°15'18"W. 381.82
S.87°10'27"W. 60.00
S.86°15'18"W. 97.63
R=380.00 C=197.14 Δ=29°59'02"
R=380.00 C=180.64 Δ=27°27'02"
R=380.00 C=277.79 Δ=41°51'08"