FIRST AMENDED PLAT

(BLOCK 5 and BLOCK 6)
OF THE FAIRMONT PARK ADDITION DIVISION NO. 1
(BLOCK 5 and BLOCK 7)
OF THE FAIRMONT PARK ADDITION DIVISION NO. 2
HIGHLAND GARDEN CENTER ADDITION
(LOTS 4 thru 11 BLOCK 1 & BLOCK 3)
OF THE STROBEL ADDITION
TO
THE CITY OF IDAHO FALLS, IDAHO
Part of
SW 1/4 of Sec. 21, T.2N., R.38 EBM

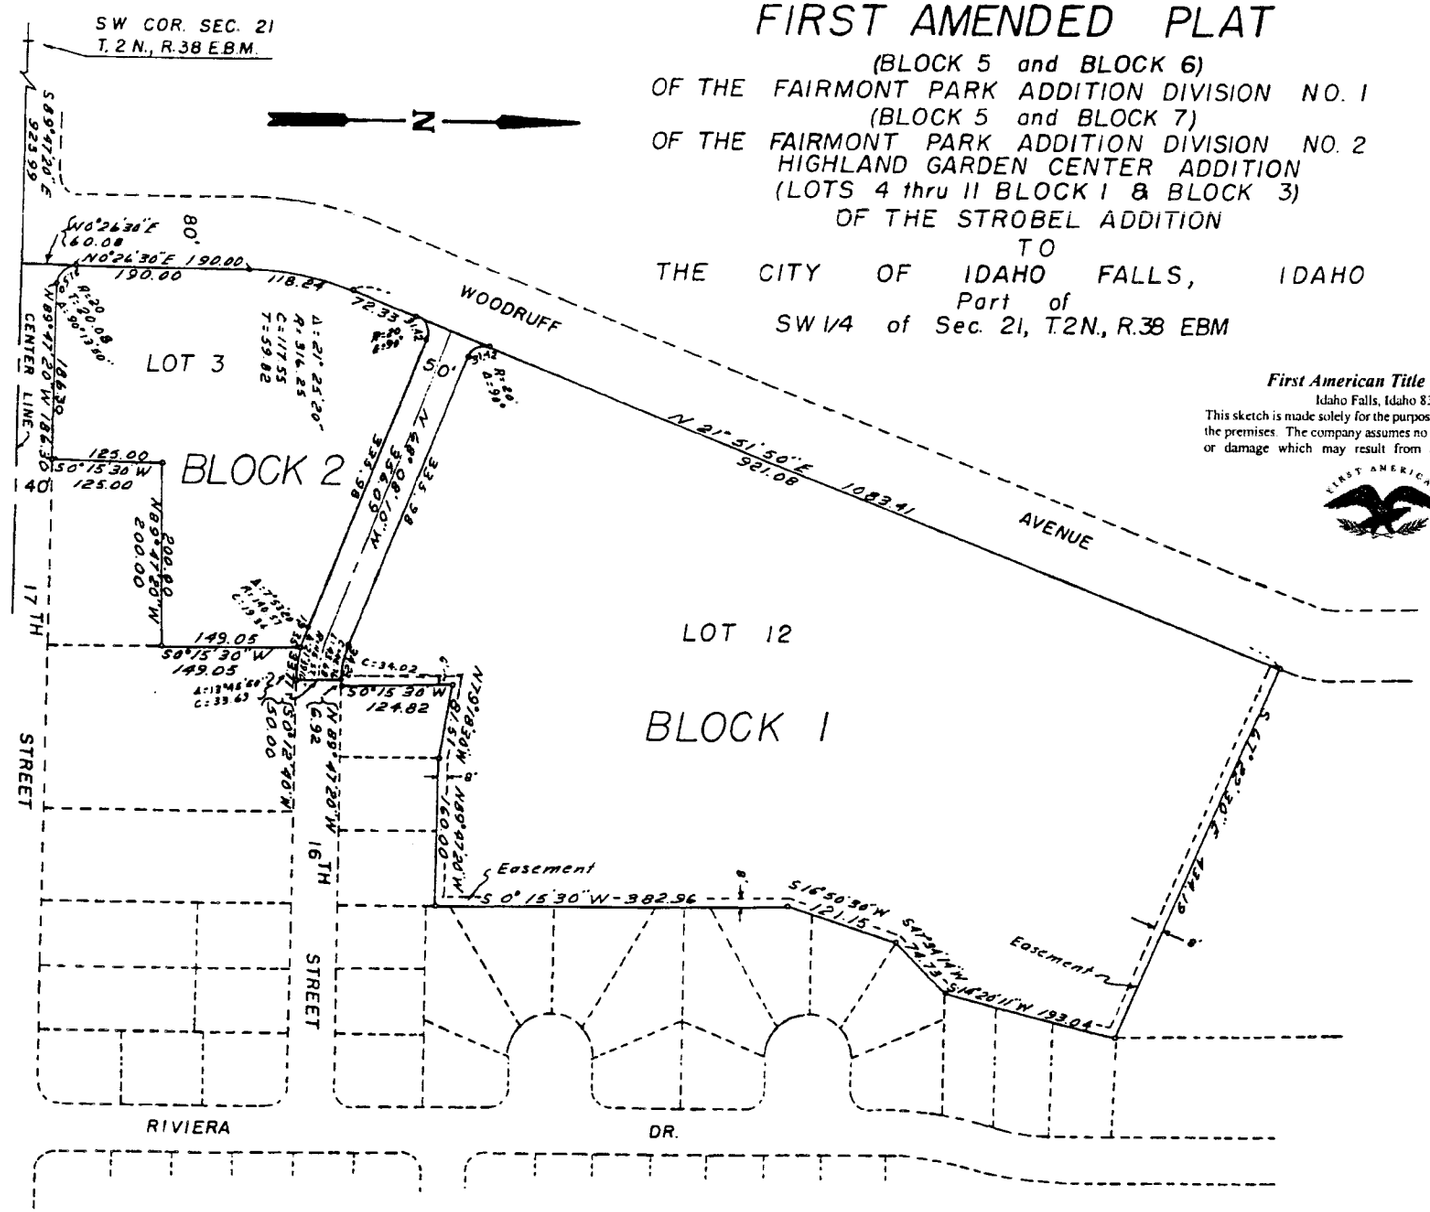

First American Title Company
Idaho Falls, Idaho 83404
This sketch is made solely for the purpose of assisting in locating the premises. The company assumes no liability for alleged loss or damage which may result from reliance on this map.