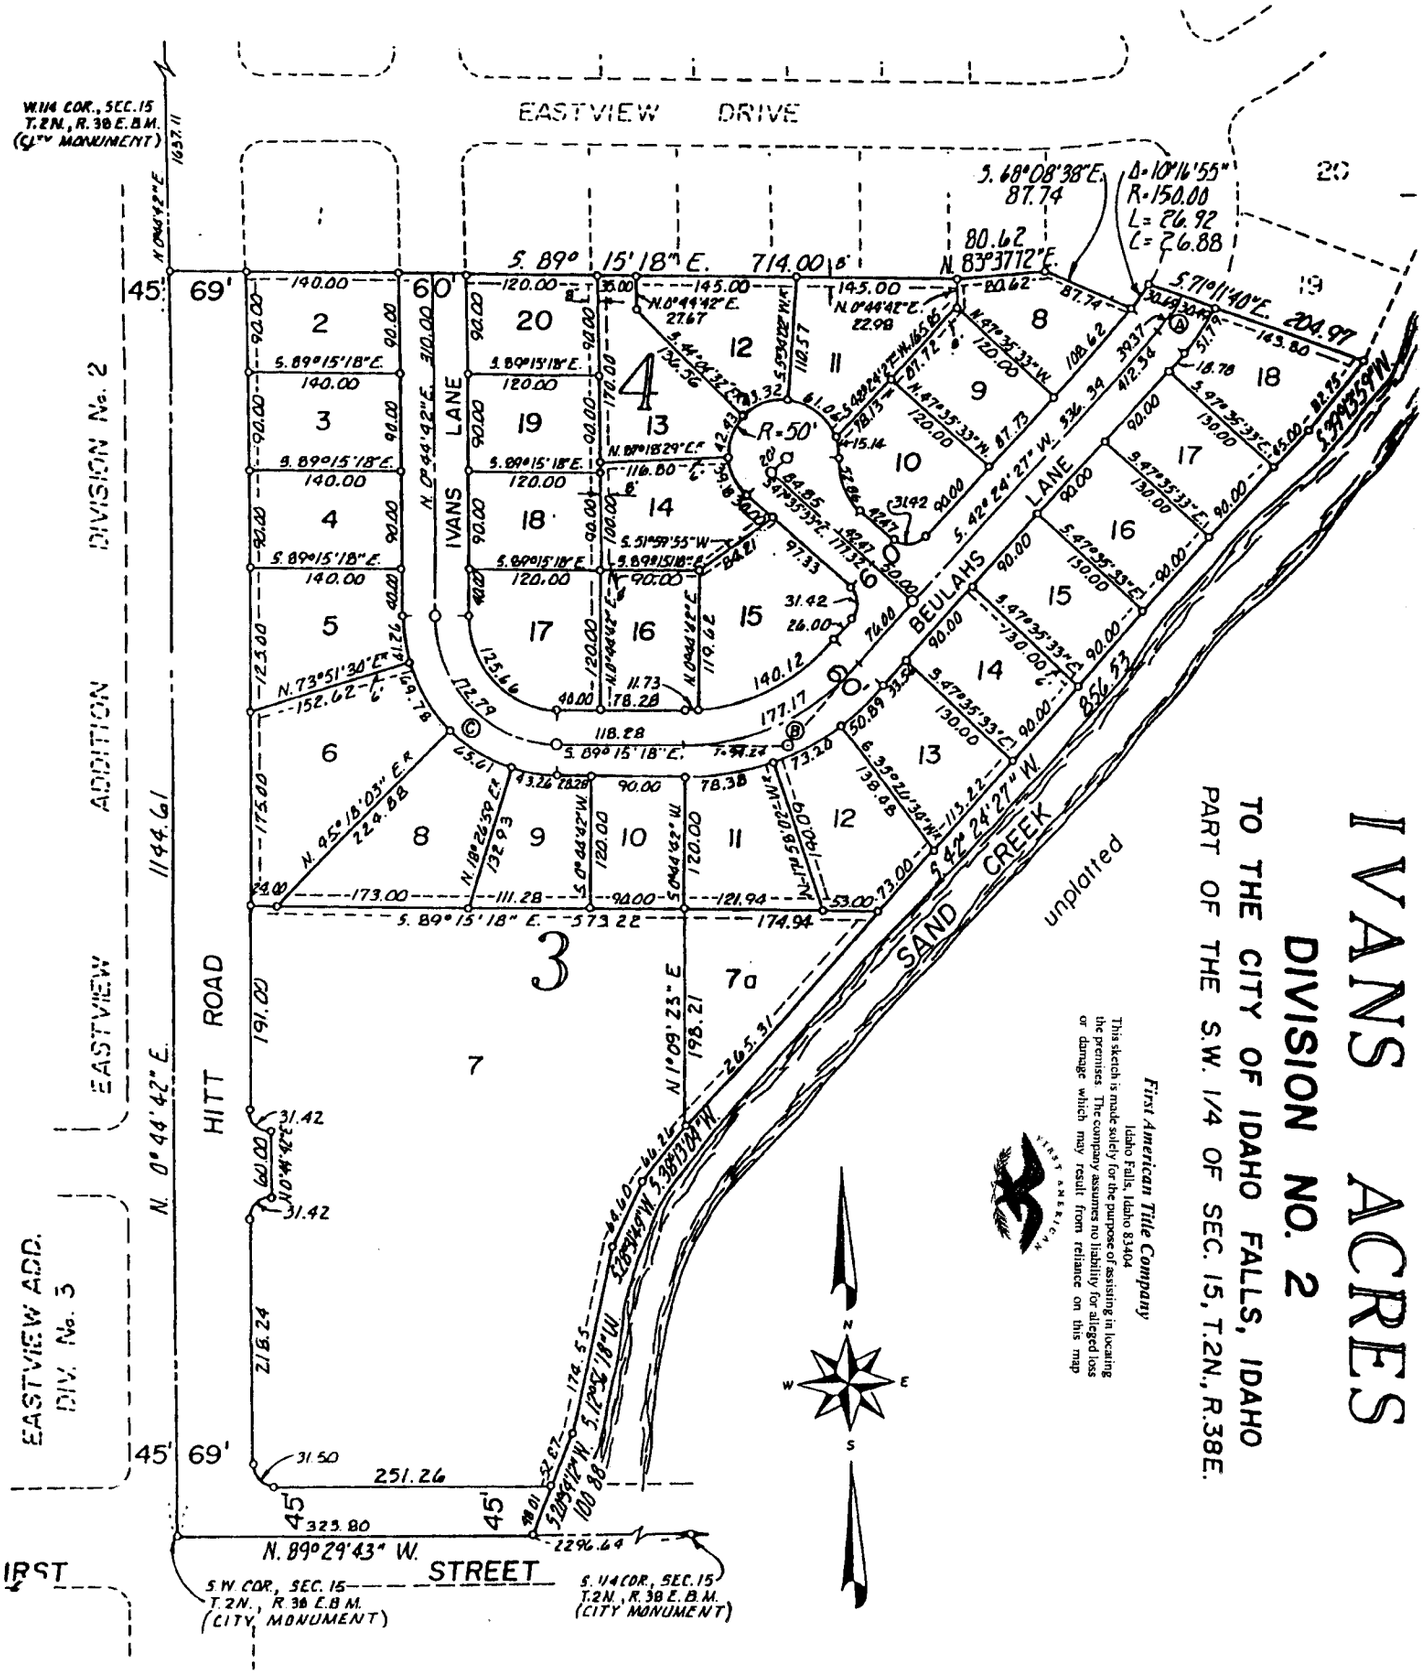
IVANS ACRES
DIVISION NO. 2
TO THE CITY OF IDAHO FALLS, IDAHO
PART OF THE S.W. 1/4 OF SEC. 15, T.2N., R.38E.
EASTVIEW DRIVE
IVANS LANE
BEULAHS LANE
HITT ROAD
SAND CREEK
unplatted
EASTVIEW ADDITION DIVISION No. 2
EASTVIEW ADD. DIV. No. 3
IRST STREET
N. 89° 29' 43" W.
S. 89° 15' 18" E. 714.00
N. 0° 44' 42" E. 1144.61
N. 0° 44' 42" E. 1637.11
W1/4 COR., SEC. 15 T.2N., R.38 E.B.M. (CITY MONUMENT)
S.W. COR., SEC. 15 T.2N., R.38 E.B.M. (CITY MONUMENT)
S. 1/4 COR., SEC. 15 T.2N., R.38 E.B.M. (CITY MONUMENT)
R=50'
Δ=10°16'55"
R=150.00
L=26.92
C=26.88
S. 68°08'38" E. 87.74
N. 83°37'12" E. 80.62
S. 71°11'40" E. 204.97
S. 42° 24' 27" W. 856.53
N. 1° 09' 23" E. 198.21
265.31
251.26
323.80
2296.64
First American Title Company
Idaho Falls, Idaho 83404
This sketch is made solely for the purpose of assisting in locating the premises. The company assumes no liability for alleged loss or damage which may result from reliance on this map
N
S
E
W