THE MEADOWS
DIVISION NO. 5
AN ADDITION TO THE CITY OF IDAHO FALLS, BONNEVILLE COUNTY, IDAHO
BEING PART OF THE N.E. 1/4 OF SECTION 32, T. 2 N., R. 38 E., B. M.

First American Title Company
Idaho Falls, Idaho 83404
While this is a photographic reproduction of the recorded plat, the Company assumes no liability for variations, if any, with a re-survey.

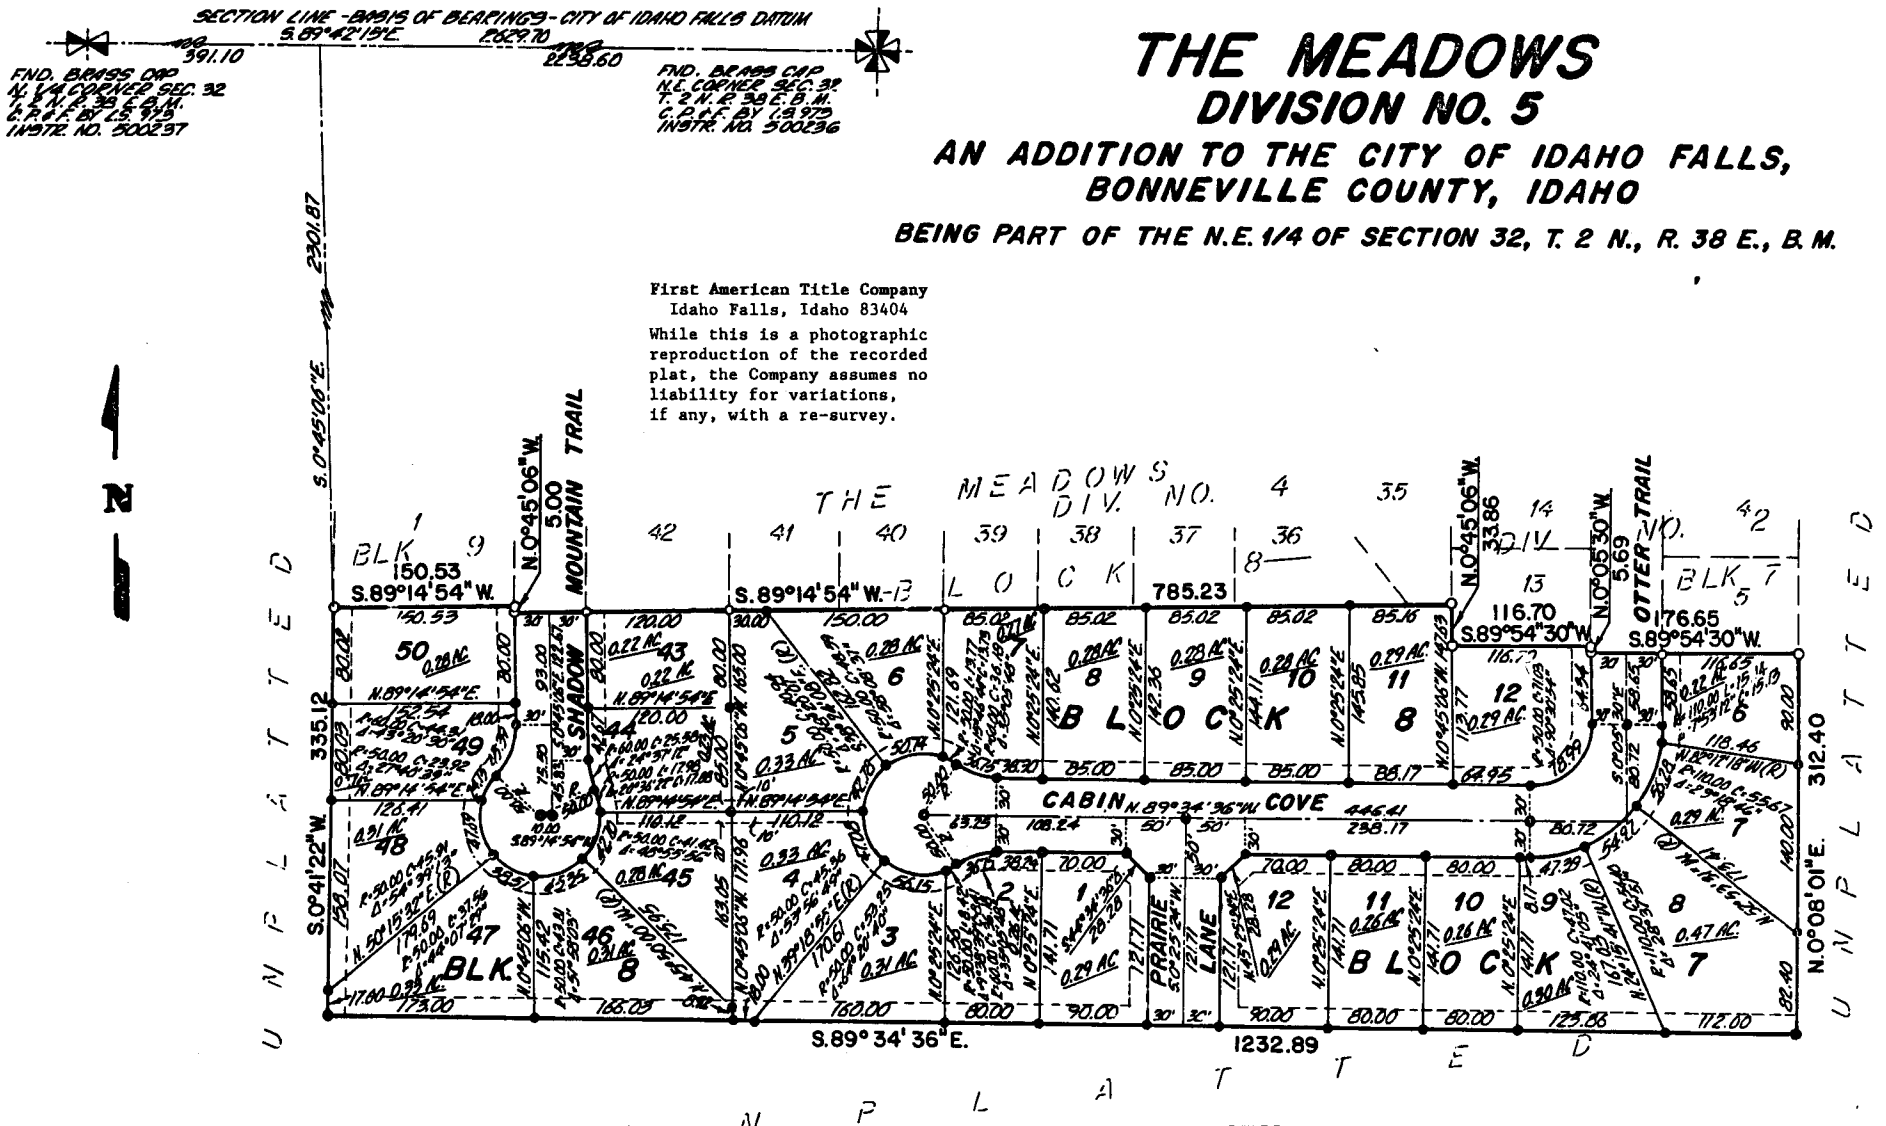

N

LEGEND & NOTES

- ● 5/8" x 30" Steel Re-bar set with plastic cap stamped L.S.8795
- ● 1/2" x 24" Steel Re-bar set with plastic cap stamped L.S.8795
- ○ 5/8" Steel Re-bar found with caps stamped L.S.8795
- ○ 1/2" Steel Re-bar found with caps stamped L.S.8795
- ------ Utility easements are fifteen feet wide unless otherwise noted.