MEIKLE SUBDIVISION
DIVISION NO. 2
BONNEVILLE COUNTY, IDAHO
PART OF THE SOUTH 1/2 OF THE N.E. 1/4
OF SECTION 22, T. 2 N., R. 37 E.B.M.

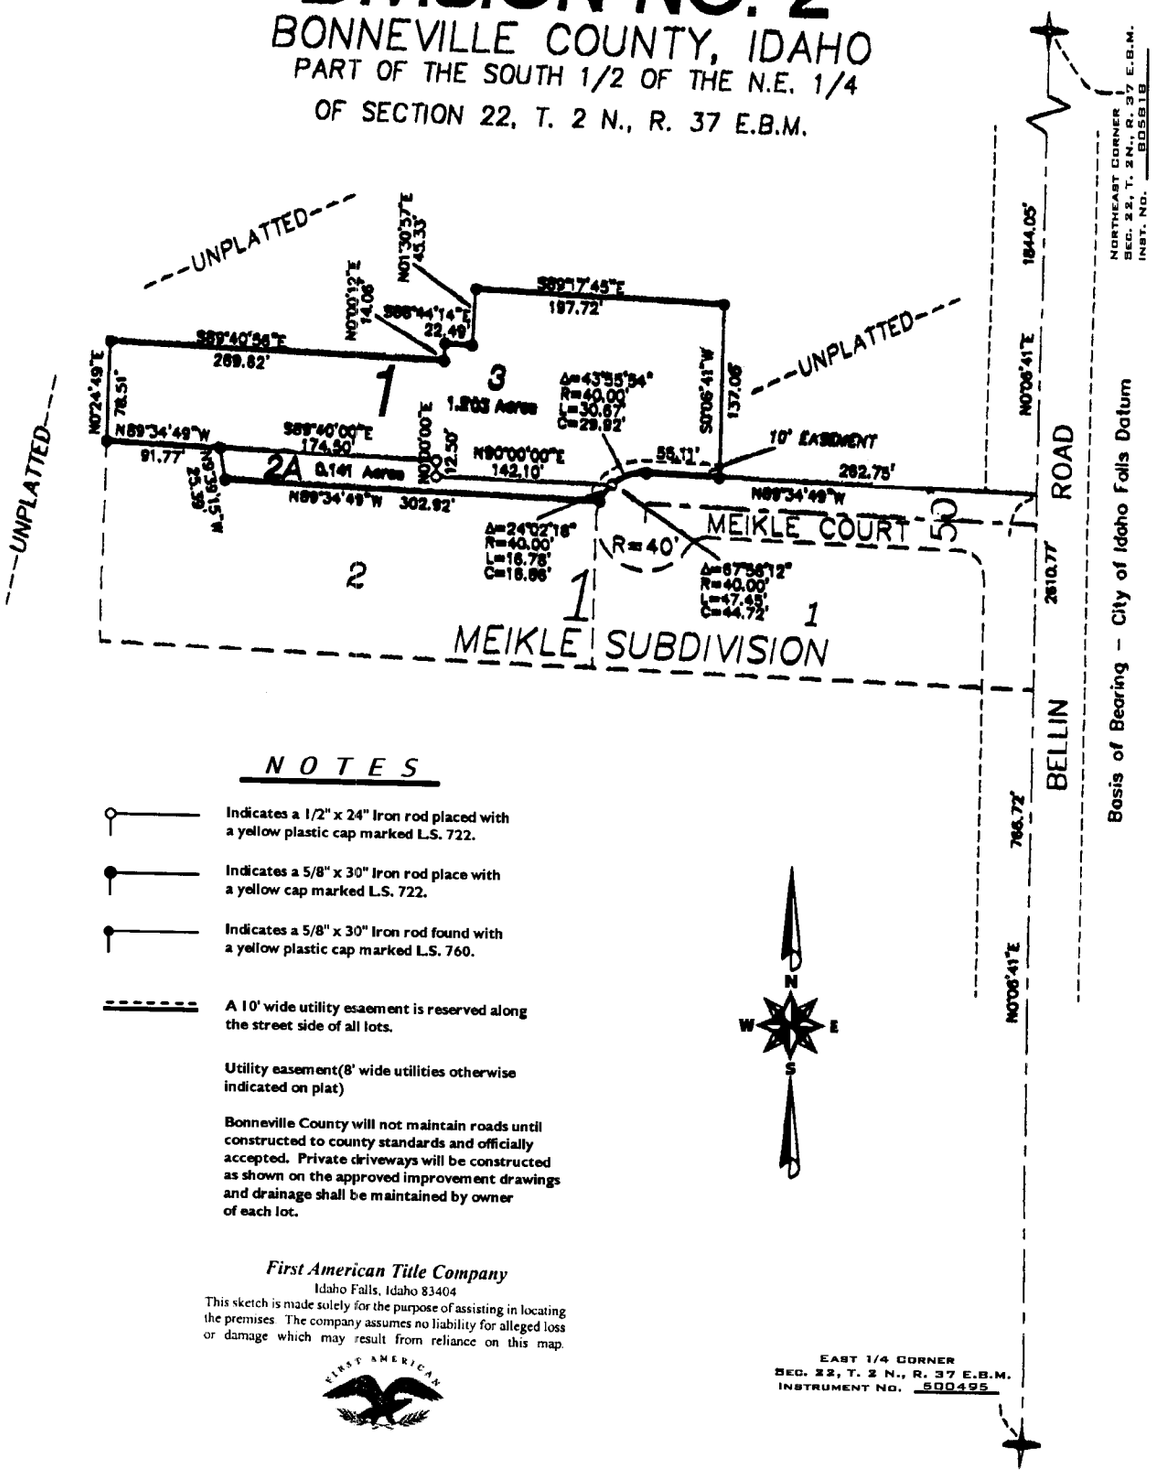

NOTES

Indicates a 1/2" x 24" Iron rod placed with a yellow plastic cap marked L.S. 722.

Indicates a 5/8" x 30" Iron rod place with a yellow cap marked L.S. 722.

Indicates a 5/8" x 30" Iron rod found with a yellow plastic cap marked L.S. 760.

A 10' wide utility esaement is reserved along the street side of all lots.

Utility easement(8' wide utilities otherwise indicated on plat)

Bonneville County will not maintain roads until constructed to county standards and officially accepted. Private driveways will be constructed as shown on the approved improvement drawings and drainage shall be maintained by owner of each lot.

First American Title Company
Idaho Falls, Idaho 83404
This sketch is made solely for the purpose of assisting in locating the premises. The company assumes no liability for alleged loss or damage which may result from reliance on this map.

FIRST AMERICAN