PALISADE HEIGHTS SUBDIVISION

DIVISION NO. 1

BONNEVILLE COUNTY, IDAHO

BEING PART OF THE N. 1/2 OF SECTION 15, T. 1 S., R. 45 E., B. M.

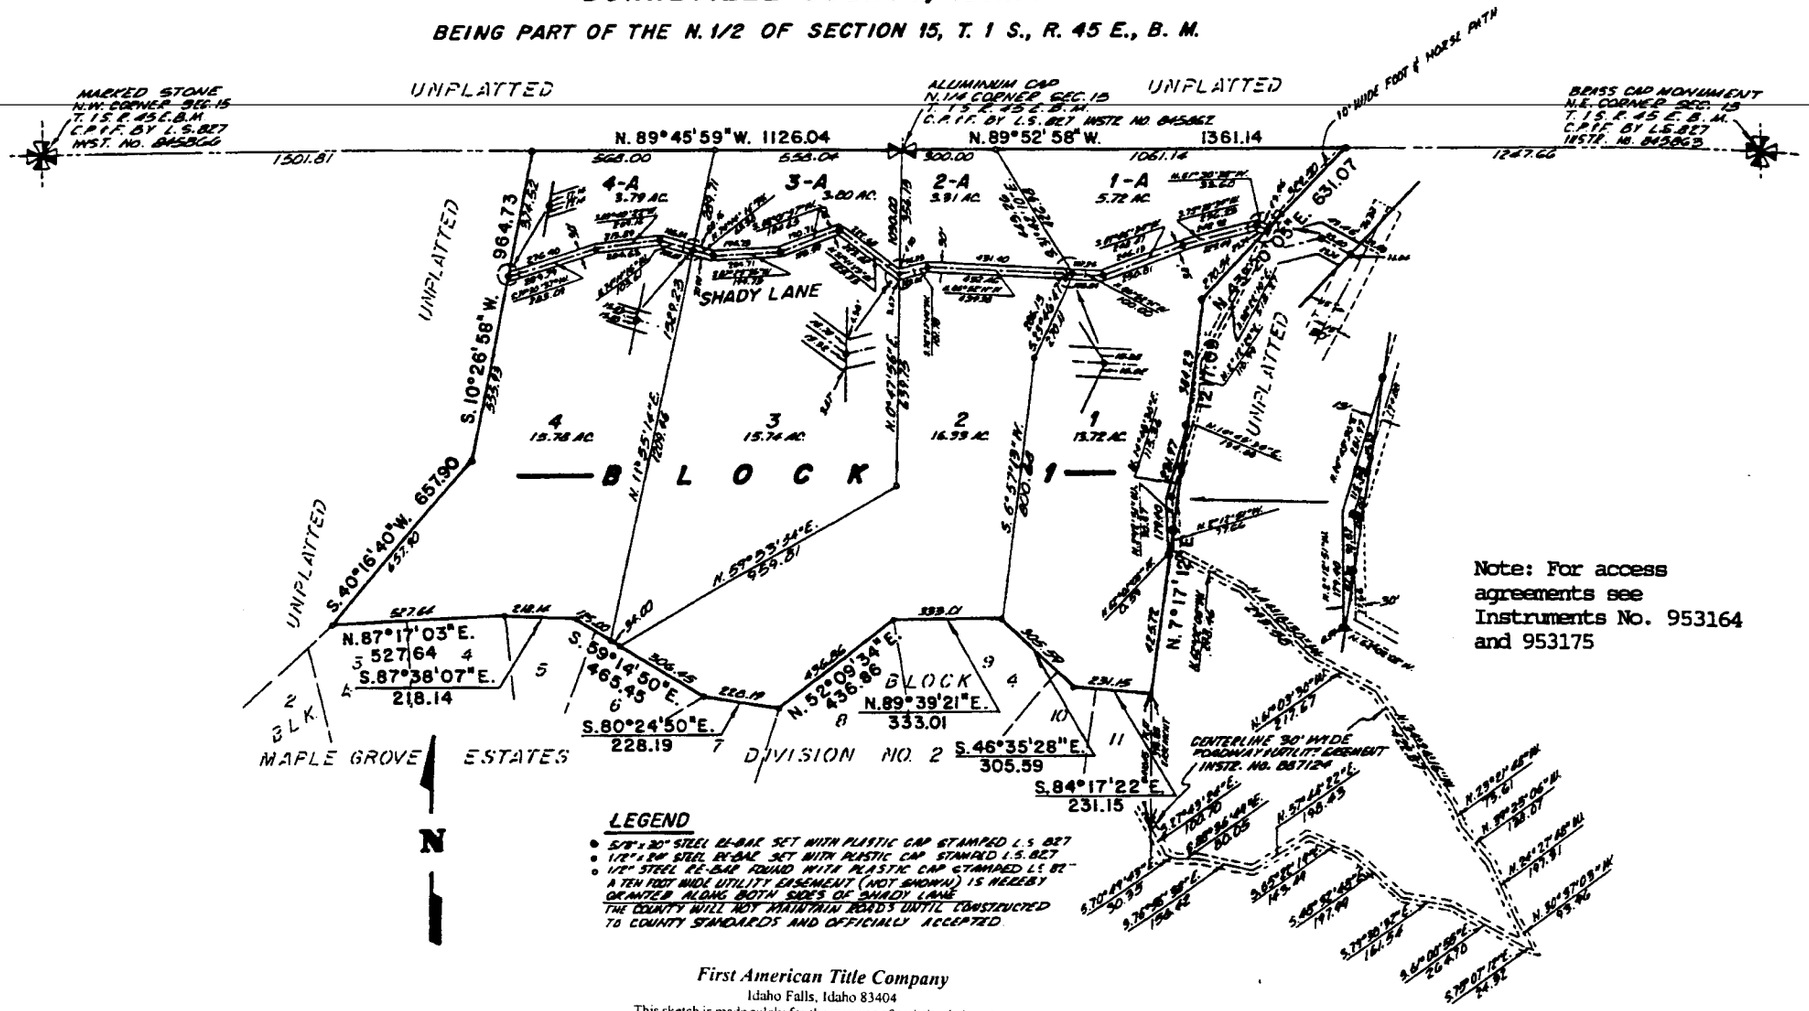

Note: For access agreements see Instruments No. 953164 and 953175

LEGEND

- 5/8" x 30" STEEL RE-BAR SET WITH PLASTIC CAP STAMPED L.S. 827
- 1/2" x 24" STEEL RE-BAR SET WITH PLASTIC CAP STAMPED L.S. 827
- 1/2" STEEL RE-BAR FOUND WITH PLASTIC CAP STAMPED L.S. 827

A TEN FOOT WIDE UTILITY EASEMENT (NOT SHOWN) IS HEREBY GRANTED ALONG BOTH SIDES OF SHADY LANE

THE COUNTY WILL NOT MAINTAIN ROADS UNTIL CONSTRUCTED TO COUNTY STANDARDS AND OFFICIALLY ACCEPTED

First American Title Company

Idaho Falls, Idaho 83404

This sketch is made solely for the purpose of assisting in locating the premises. The company assumes no liability for alleged loss or damage which may result from reliance on this map

FIRST AMERICAN