PALISADES BENCH
DIVISION NO. 1
PART OF S. 1/2, SEC. 24, TOWNSHIP 1 NORTH
RANGE 44 EAST OF THE BOISE MERIDIAN
BONNEVILLE COUNTY, IDAHO

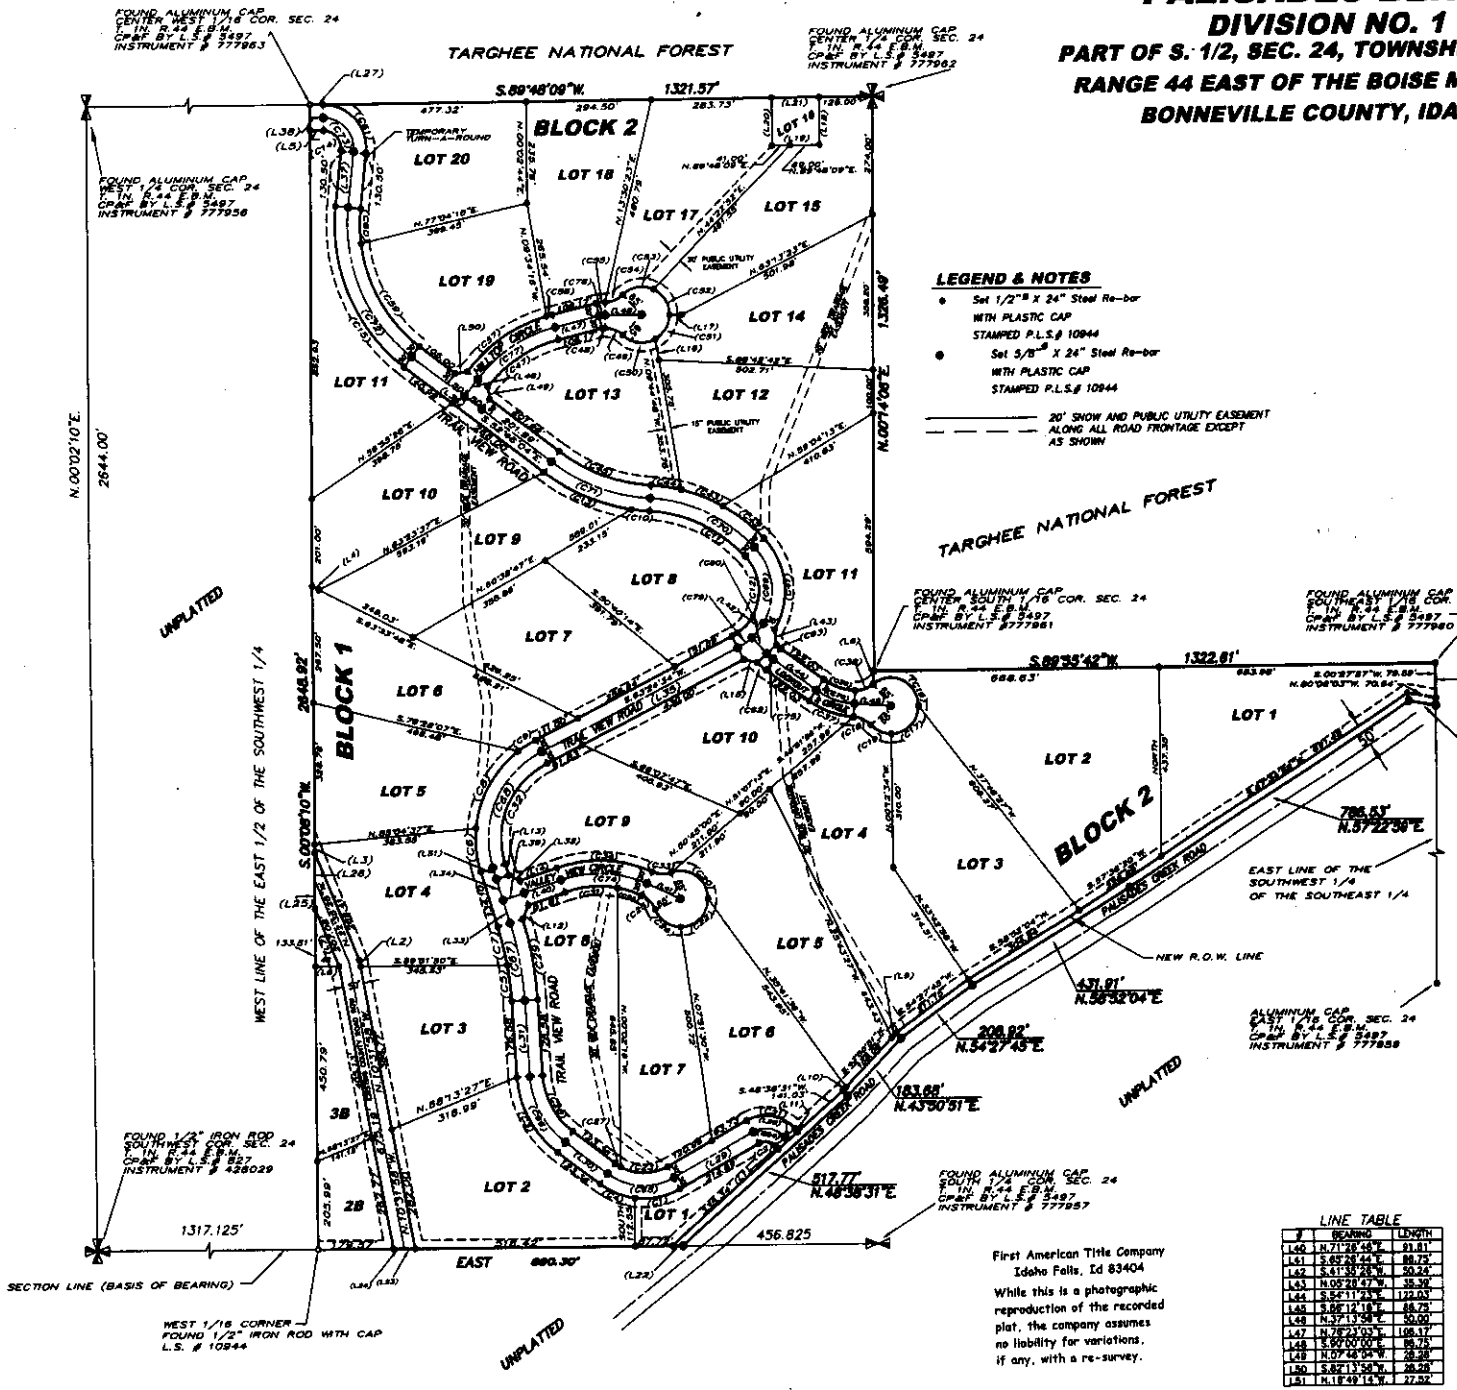

LEGEND & NOTES

- Set 1/2"Ø X 24" Steel Re-bar WITH PLASTIC CAP STAMPED P.L.S.# 10944
- Set 5/8"Ø X 24" Steel Re-bar WITH PLASTIC CAP STAMPED P.L.S.# 10944

20' SNOW AND PUBLIC UTILITY EASEMENT ALONG ALL ROAD FRONTAGE EXCEPT AS SHOWN

CURVE TABLE

#	RADIUS	DELTA	CHORD	LENGTH
C1	174.64	36°25'02"	109.14	111.00
C2	90.00	77°28'28"	37.53	40.55
C3	234.70	48°51'03"	197.82	204.20
C4	174.64	29°21'37"	88.52	89.49
C5	759.37	06°35'30"	85.09	85.13
C6	256.92	22°20'10"	99.53	100.16
C7	759.37	07°03'11"	90.98	91.02
C8	256.92	47°18'34"	205.03	211.99
C9	256.92	10°37'04"	47.84	47.81
C10	458.11	05°22'43"	42.98	43.01
C11	358.95	43°07'18"	249.12	255.10
C12	316.55	36°43'41"	187.04	217.10
C13	458.11	28°17'38"	223.83	226.23
C14	41.55	96°23'12"	61.94	69.89
C15	414.08	56°37'24"	407.55	408.10
C16	65.00	130°08'06"	117.86	147.65
C17	65.00	90°00'00"	91.92	102.10
C18	60.00	43°38'44"	44.90	46.02
C19	65.00	47°44'28"	52.61	54.16
C20	65.00	109°23'28"	106.09	124.10
C21	90.00	77°28'28"	112.58	121.64
C22	65.00	90°00'00"	91.92	102.10
C23	114.64	57°38'53"	111.18	116.05
C24	245.84	142°08'49"	60.58	60.71
C25	60.00	43°38'44"	44.90	46.02
C26	65.00	68°30'00"	73.17	77.71
C27	114.64	07°46'48"	15.68	15.67
C28	174.70	49°51'03"	147.23	152.00
C29	298.37	13°39'01"	189.98	190.45
C31	245.84	38°07'31"	122.83	124.25
C32	196.92	80°13'48"	253.77	275.75
C33	60.00	43°38'44"	44.90	46.02
C34	305.84	43°06'30"	224.72	230.11
C37	200.88	32°00'52"	110.88	112.13
C38	60.00	43°38'44"	44.90	46.02
C39	140.88	32°00'52"	77.38	78.61
C41	178.55	72°01'00"	212.34	228.07
C42	198.95	17°28'20"	121.19	121.86
C43	198.95	15°04'50"	104.70	105.01
C44	198.95	10°34'08"	73.49	73.59
C45	198.11	33°40'21"	230.62	233.97
C47	283.38	39°09'08"	196.80	200.48
C48	31.42	13°38'57"	7.48	7.47
C49	60.00	43°38'44"	44.90	46.02
C50	85.00	73°08'22"	77.42	82.94
C51	85.00	60°19'00"	85.31	88.43
C52	85.00	85°10'21"	70.01	73.84
C53	65.00	69°17'45"	73.91	78.61
C54	60.00	43°38'44"	44.90	46.02
C55	91.42	13°38'57"	21.67	21.78
C56	253.38	03°18'12"	14.00	14.00
C57	253.38	58°22'54"	223.37	227.48
C58	354.09	49°48'40"	275.45	282.91
C60	354.09	13°10'44"	81.27	81.45
C61	101.55	98°23'12"	131.38	170.83
C62	120.59	12°38'57"	26.46	26.52
C63	60.59	12°38'57"	13.30	13.32
C64	80.00	77°28'28"	75.06	81.10
C65	144.84	65°48'39"	157.06	166.06
C66	204.70	49°51'03"	172.53	176.10
C67	769.37	13°39'01"	182.86	183.29
C68	226.92	80°13'48"	292.42	317.76
C69	146.55	106°43'41"	238.19	272.86
C70	368.95	43°07'18"	271.17	277.68
C71	428.11	33°40'21"	247.98	251.60
C72	384.08	58°37'24"	376.02	395.23
C73	71.55	98°23'12"	106.86	120.38
C74	275.84	43°06'30"	202.87	207.54
C75	90.59	12°38'57"	18.88	19.02
C76	170.68	32°00'52"	94.13	95.37
C77	323.38	39°09'08"	216.71	220.98
C78	81.42	13°38'57"	14.56	14.60
C79	146.55	16°08'32"	41.07	41.20
C80	146.55	16°36'09"	42.32	42.47

LINE TABLE

#	BEARING	LENGTH
L1	S.41°21'28"E.	10.84'
L2	N.10°31'58"W.	14.70'
L3	N.00°08'10"W.	19.00'
L4	N.89°55'42"W.	17.82'
L5	N.89°48'09"E.	31.57'
L6	S.89°51'50"E.	55.92'
L7	S.22°35'25"E.	144.75'
L8	N.00°08'36"E.	30.64'
L9	S.43°50'51"W.	15.00'
L10	S.43°50'51"W.	11.50'
L11	N.41°21'28"W.	10.84'
L12	N.29°17'38"E.	34.80'
L13	N.16°49'14"W.	27.53'
L14	S.71°28'46"W.	81.81'
L15	S.70°00'01"E.	32.11'
L16	N.09°44'48"W.	48.01'
L17	S.89°28'38"E.	30.00'
L18	N.00°11'51"W.	110.00'
L19	S.89°48'09"W.	110.00'
L20	N.00°11'51"W.	110.00'
L21	N.89°48'09"E.	110.00'
L22	EAST	25.73'
L23	EAST	25.43'
L24	EAST	25.43'
L25	S.00°08'10"W.	64.71'
L26	S.00°08'10"W.	64.71'
L27	S.89°48'09"W.	31.02'
L28	N.41°21'28"W.	10.84'
L29	S.81°12'00"W.	214.00'
L30	N.53°01'17"W.	123.35'
L31	N.03°10'13"W.	178.59'
L32	N.62°41'14"W.	28.71'
L33	N.16°49'14"W.	55.04'
L34	N.16°49'14"W.	51.54'
L35	N.83°24'34"E.	521.83'
L36	N.52°46'04"W.	408.00'
L37	N.06°11'21"E.	130.00'
L38	S.89°48'09"W.	31.20'
L39	N.71°28'46"E.	51.44'

LINE TABLE

#	BEARING	LENGTH
L40	N.71°28'46"E.	81.81'
L41	S.67°28'24"E.	88.73'
L42	S.41°50'44"E.	50.24'
L43	N.05°28'42"W.	35.90'
L44	S.55°11'23"E.	122.03'
L45	S.86°12'18"E.	88.75'
L46	N.37°13'58"E.	50.00'
L47	N.26°23'03"E.	108.17'
L48	S.90°00'00"E.	86.75'
L49	N.07°48'04"W.	28.28'
L50	S.82°13'56"W.	28.28'
L51	N.16°49'14"W.	27.52'

First American Title Company
Idaho Falls, Id 83404

While this is a photographic reproduction of the recorded plat, the company assumes no liability for variations, if any, with a re-survey.