THIRD AMENDED PLAT

RIVER ACRES ESTATES

BONNEVILLE COUNTY, IDAHO

PART OF SEC. 36, T. 3 N., R. 37 E.B.M.

AMENDING: LOTS 14 B, 15, 16, & 17 BLOCK 1
& LOTS 21, & 22 BLOCK 2

AS RECORDED ON CORRECTED - SECOND AMENDED PLAT
RIVER ACRES ESTATES

First American Title Company
Idaho Falls, Idaho 83404
This sketch is made solely for the purpose of assisting in locating the premises. The company assumes no liability for alleged loss or damage which may result from reliance on this map.

NOTES:

- Circles on lot corners indicate an iron rod ½" dia. 24" long driven flush with existing grade.
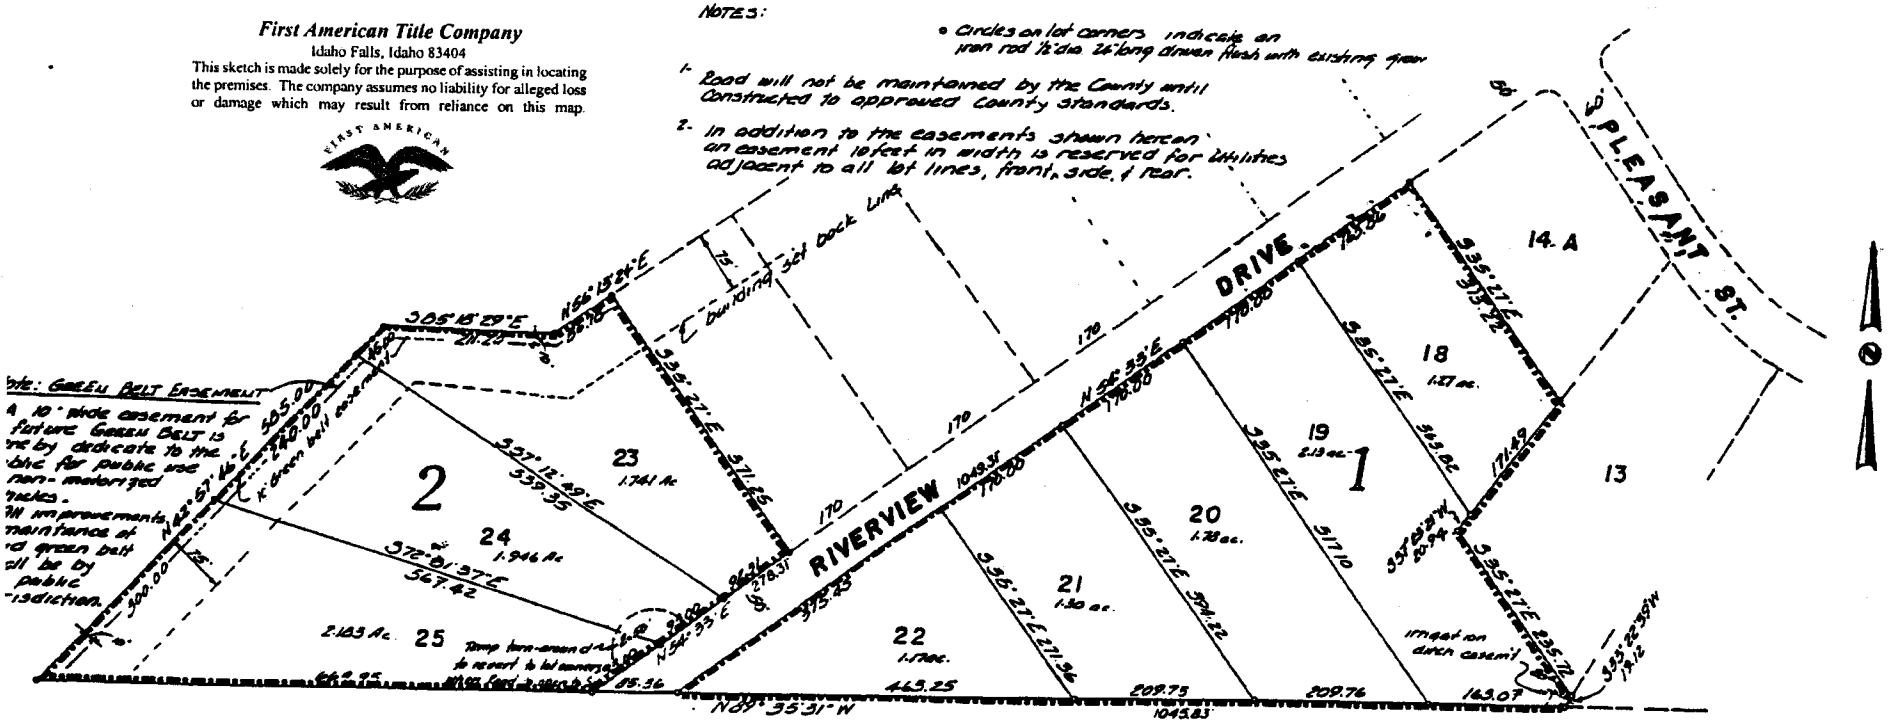
1. Road will not be maintained by the County until Constructed to approved County standards.
2. In addition to the easements shown hereon an easement 10 feet in width is reserved for utilities adjacent to all lot lines, front, side, & rear.