RUSHTON ADDITION
DIVISION NO. 1
TO THE CITY OF IONA,
BONNEVILLE COUNTY, IDAHO
BEING PART OF THE S.E. 1/4 N.W. 1/4 SEC. 1, T. 2 N. R. 38 E., B.M.

LEGEND & NOTES

- 5/8" x 30" Steel Re-bar set with plastic cap stamped L.S.8795
- 1/2" x 24" Steel Re-bar set with plastic cap stamped L.S.8795
- Steel Re-bar found with caps stamped as shown

A Ten foot wide Utility Easement is hereby granted along all road frontages within each lot. All other easements are Eight feet wide unless otherwise noted.

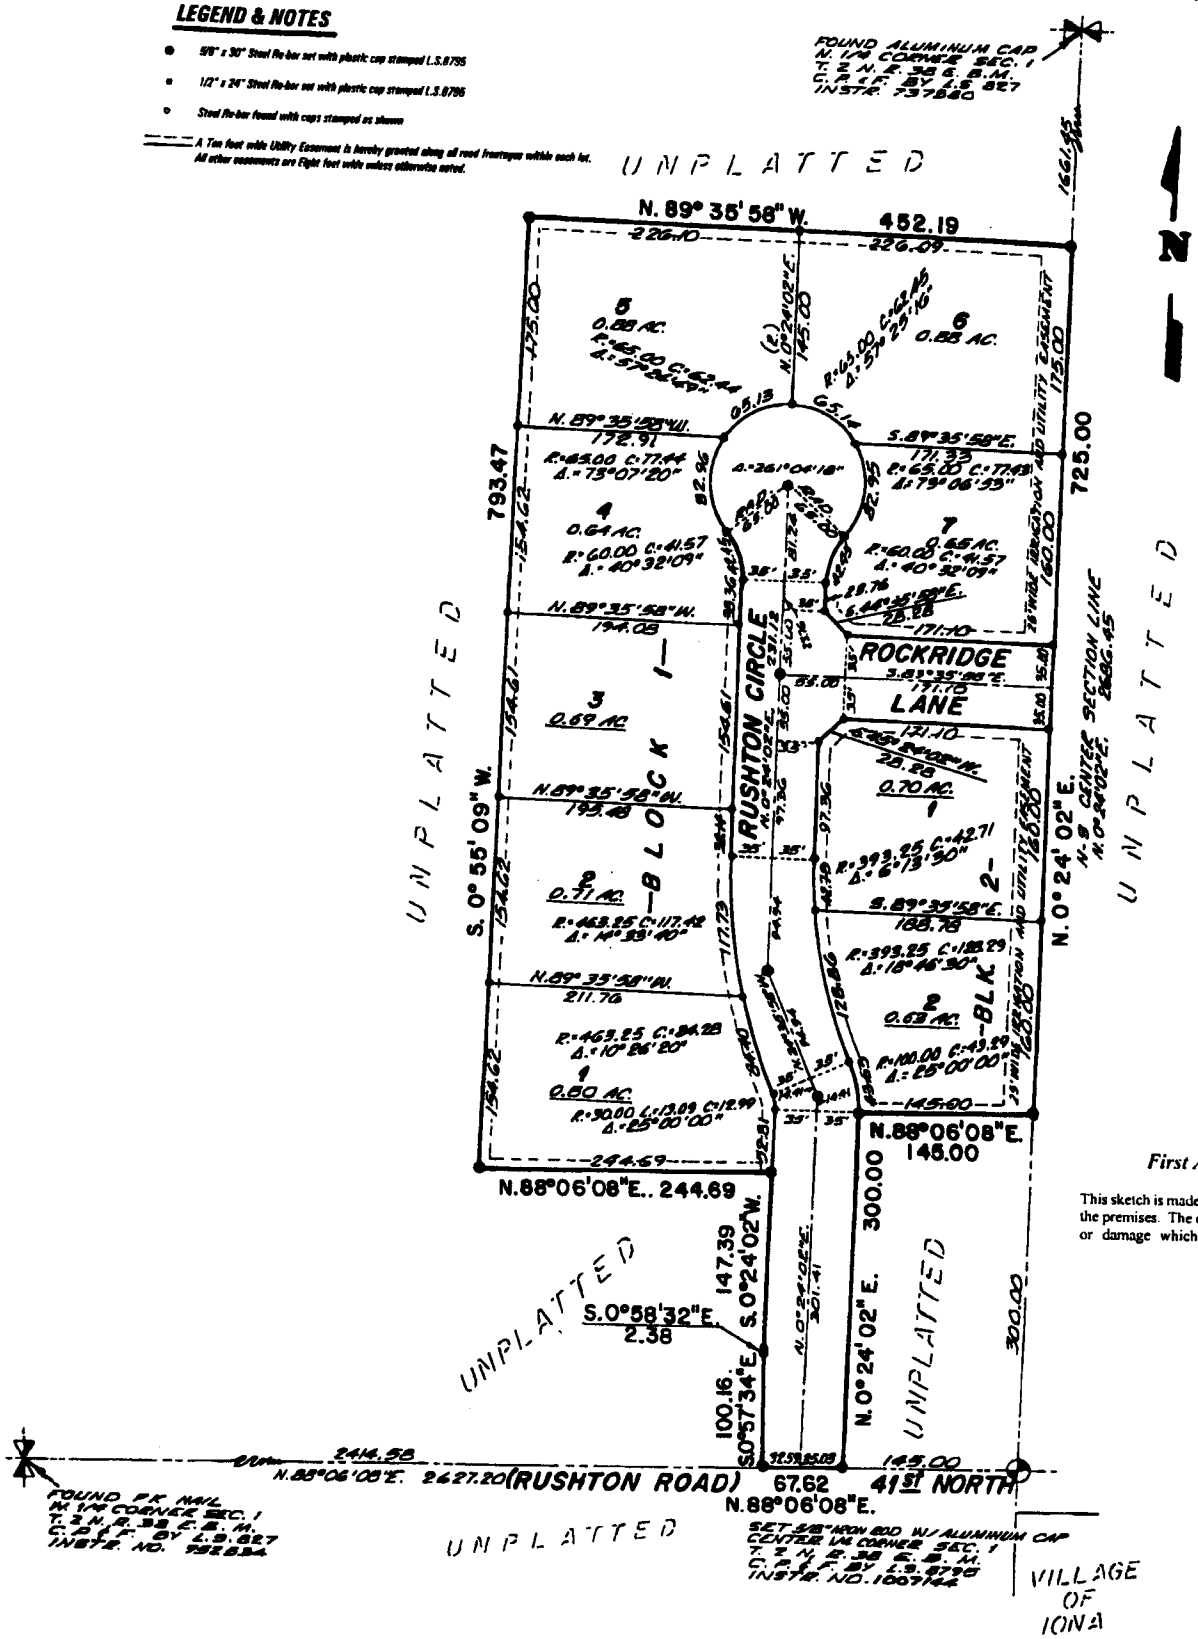

First American Title Company
Idaho Falls, Idaho 83404
This sketch is made solely for the purpose of assisting in locating the premises. The company assumes no liability for alleged loss or damage which may result from reliance on this map.