17TH STREET CHURCH SUBDIVISION

DIVISION NO. 2

AN ADDITION TO THE CITY OF AMMON, BONNEVILLE COUNTY, IDAHO

INCLUDING A REPLAT OF OF LOT 1, BLOCK 1, 17TH STREET CHURCH SUBDIVISION, DIV. NO. 1
LYING IN THE S.E. 1/4 OF THE S.E. 1/4 OF SECTION 23, T.2N. R.38E. B.M.

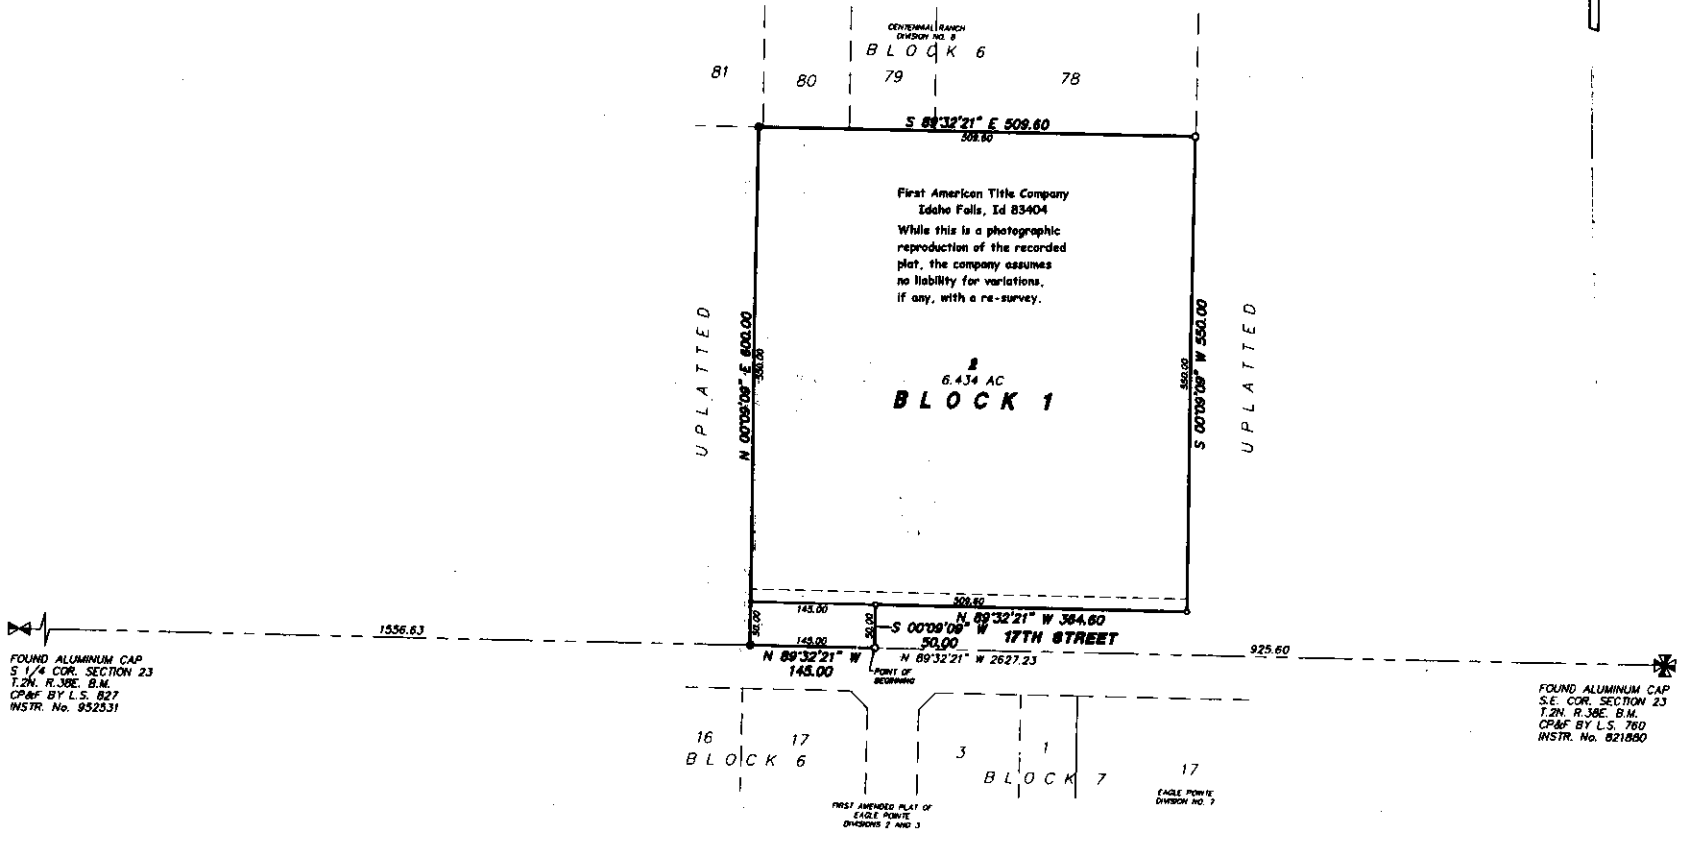

LEGEND & NOTES

- ● 5/8" x 30" Steel rebar set with plastic cap stamped L.S.8795
- • 1/2" x 24" Steel rebar set with plastic cap stamped L.S.8795
- ○ 5/8" Steel rebar found with caps stamped L.S.8795 unless noted otherwise
- ∘ 1/2" Steel rebar found with caps stamped L.S.8795 unless noted otherwise

- - - - A fifteen foot wide Public Utility Easement is hereby granted along the 17th Street frontages within the lot. All other public utility easements are noted otherwise.