SCHOOL DISTRICT 93 SUBDIVISION

DIVISION NO. 1 TO THE CITY OF AMMON, BONNEVILLE COUNTY, IDAHO

PART OF THE S.W. 1/4 OF SEC. 27, T. 2N., R. 38 E.B.M.

First American Title Company
Idaho Falls, Idaho 83404
This sketch is made solely for the purpose of assisting in locating the premises. The company assumes no liability for alleged loss or damage which may result from reliance on this map.

● DENOTES IRON RODS
=== DENOTES UTILITY EASEMENTS
NOTE: EASEMENTS ALONG STREET FRONTAGE ARE 10FT. WIDE ALL OTHERS ARE 8 FT. UNLESS SHOWN OTHERWISE

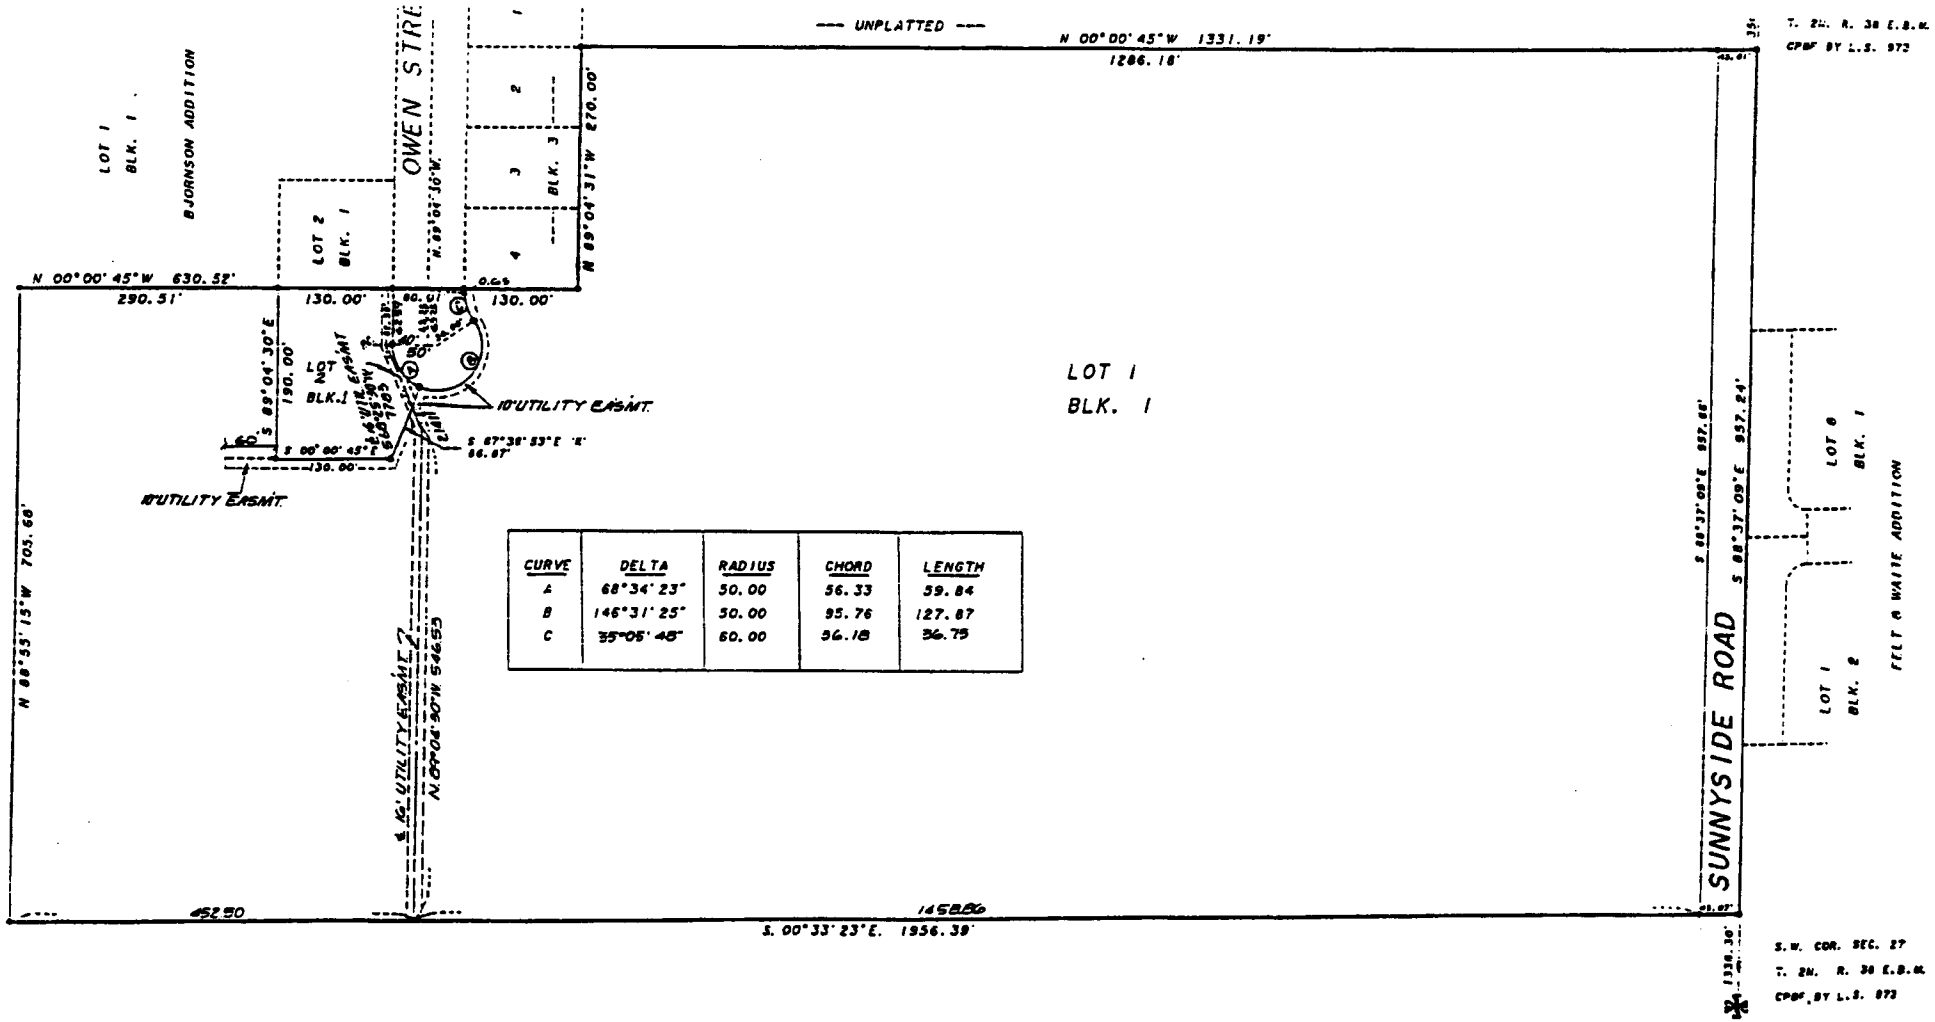

CURVE	DELTA	RADIUS	CHORD	LENGTH
A	68°34'23"	50.00	56.33	59.84
B	146°31'25"	50.00	95.76	127.87
C	35°05'48"	60.00	36.18	36.75