—CORRECTED—
FIRST AMENDED PLAT OF
SHOPKO ACRES, DIVISION NO. 1
AN ADDITION TO THE CITY OF IDAHO FALLS, BONNEVILLE COUNTY, IDAHO

BEING A REPLAT OF A PORTION OF LOT 1, BLOCK 1, SHOPKO ACRES, DIVISION NO. 1 IN THE N.W. 1/4 OF SECTION 29, T.2N., R.38E. B.M.

BEING RE-RECORDED TO CORRECT THE NORTH BOUNDARY OF LOT 5 BLOCK 1 DEDICATING RIGHT-OF-WAY PREVIOUSLY DEEDED TO THE CITY ON 12-30-1985, INSTRUMENT 696974

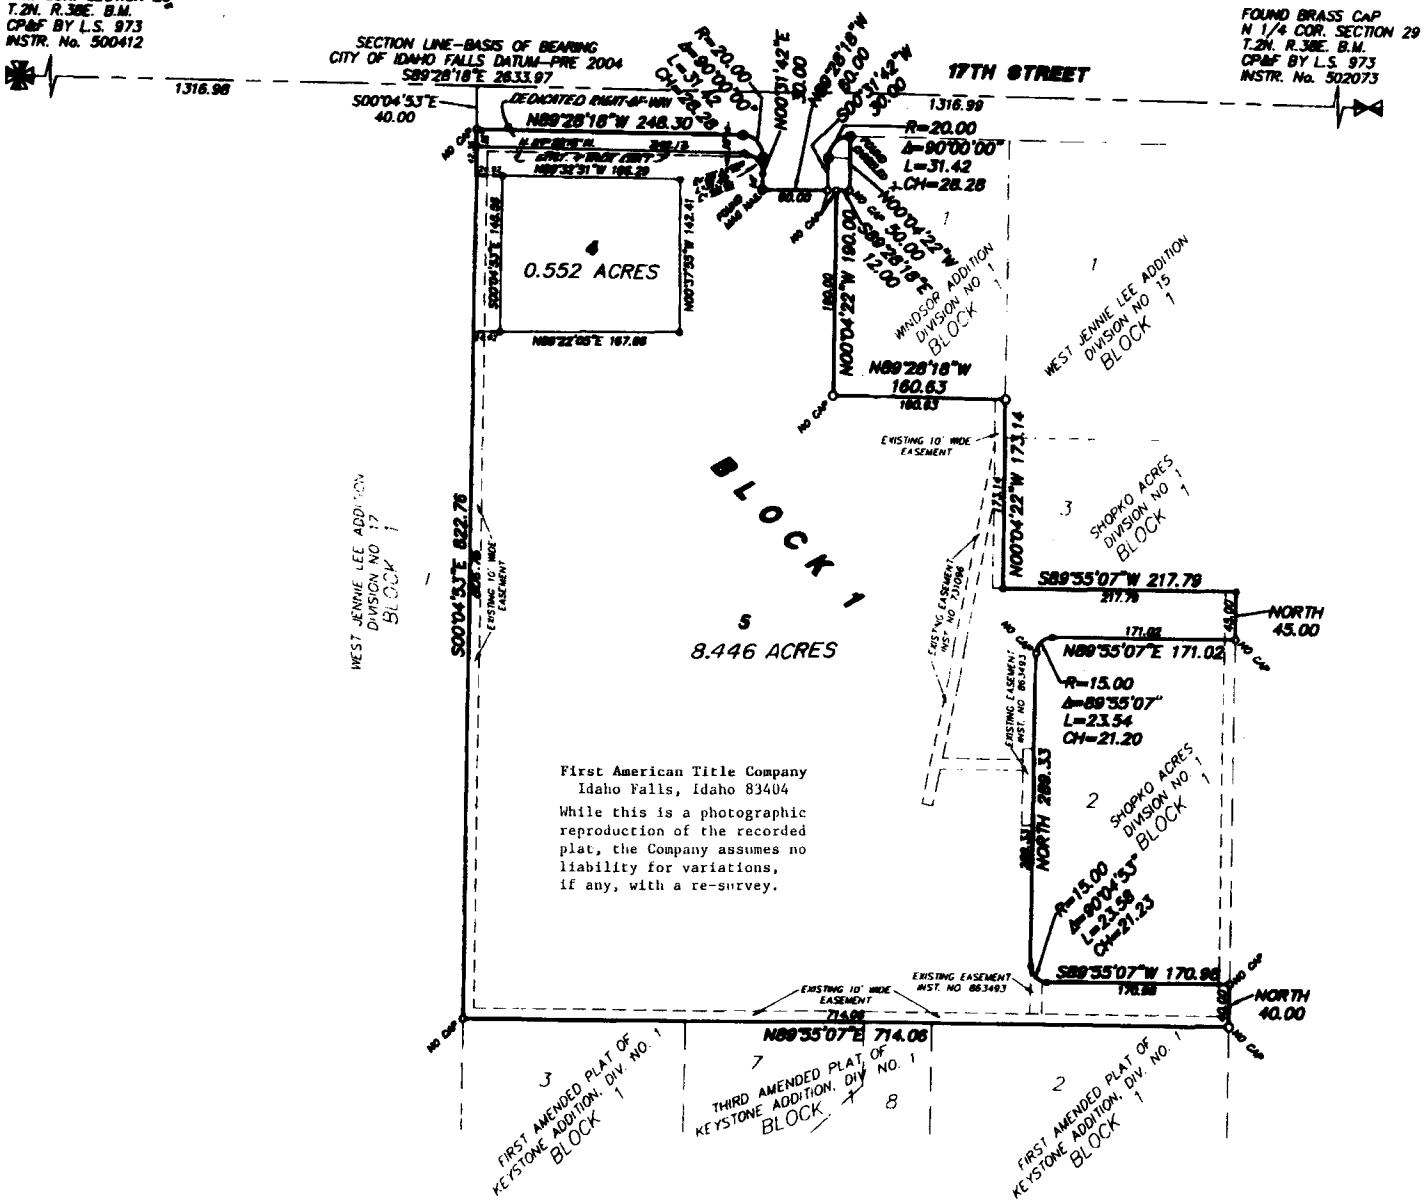

First American Title Company
Idaho Falls, Idaho 83404

While this is a photographic reproduction of the recorded plat, the Company assumes no liability for variations, if any, with a re-survey.

LEGEND & NOTES

- ● 1/2" x 24" Steel rebar set with plastic cap stamped L.S.8795
- ○ 5/8" Steel rebar found with caps stamped L.S.827 unless noted otherwise
- ○ 1/2"Steel rebar found with caps stamped L.S.827unless noted otherwise
- ● Chiseled X in concrete
- ● Magnetic nail