SNAKE RIVER LANDING - DIVISION NO. 1

AN ADDITION TO THE CITY OF IDAHO FALLS, BONNEVILLE COUNTY, IDAHO

DEING PART OF THE S.1/2 OF THE S.1/2 OF SECTION 24, W1/2 OF SECTION 25, E1/2 OF SECTION 26 T.2 N. R. 37 E., B.M. INCLUDING A REPLAT OF LOTS 1 THRU 7 BLOCK 1, LOTS 1 THRU 9 BLOCK 2 AND RECREATION DRIVE OF EAGLE RIDGE, DIVISION NO. 1
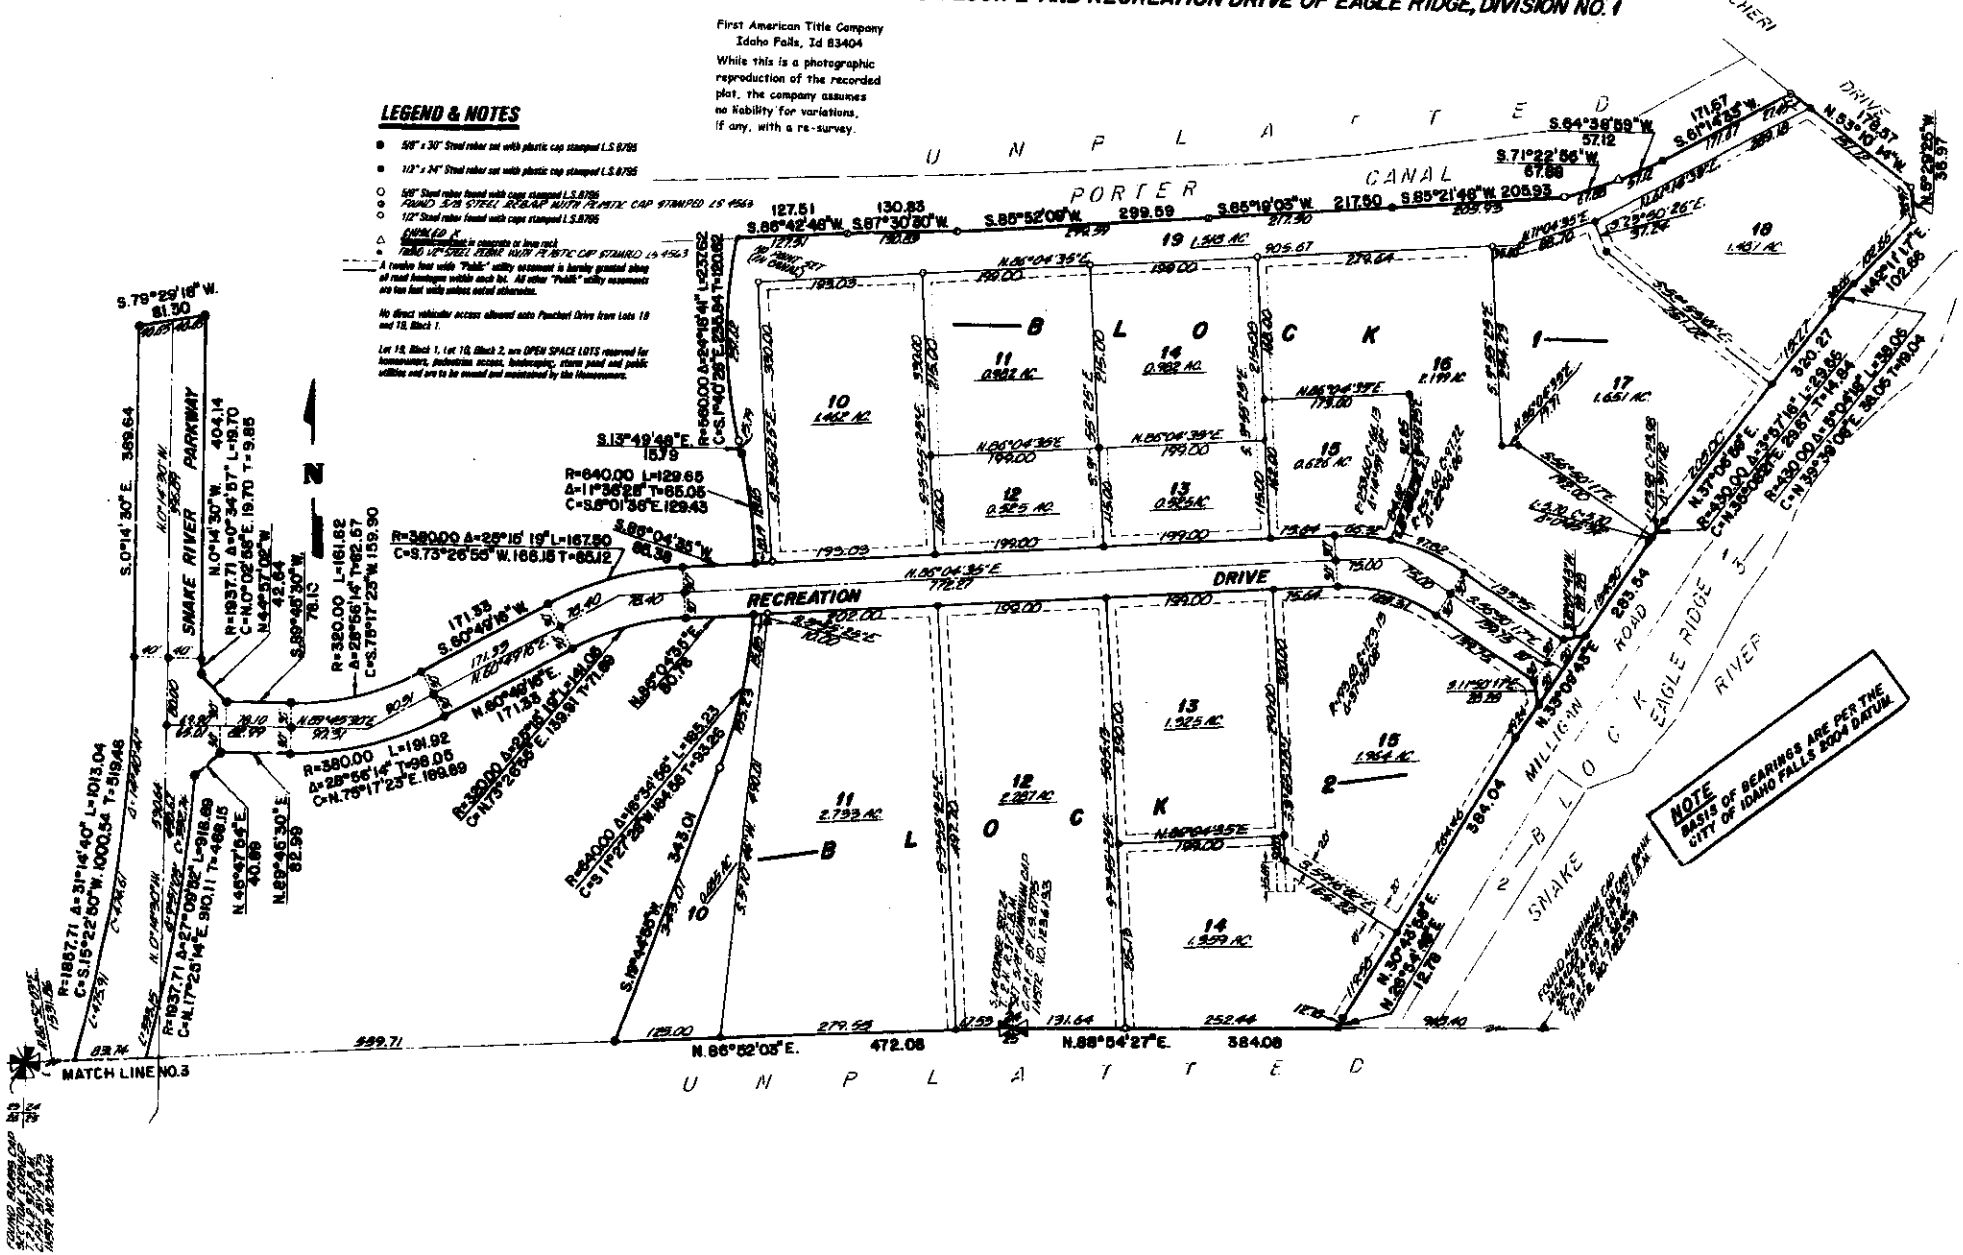
First American Title Company
Idaho Falls, Id 83404
While this is a photographic reproduction of the recorded plat, the company assumes no liability for variations, if any, with a re-survey.