(A REPLAT TO SUPERSEDE PLAT RECORDED AS INSTRUMENT NO. 888664 - OCTOBER 31, 1994)

THAYER BRIDGE DIVISION NO. 2

TOWNHOUSES PHASE 1

PART OF SECTION 25 TOWNSHIP 2 NORTH, RANGE 37 EAST B.M., IN LOT 1 BLOCK 2 OF THAYER BRIDGE DIVISION NO. 2 TO THE CITY OF IDAHO FALLS, BONNEVILLE COUNTY, IDAHO

SCALE: 1" = 40' horiz.
1" = 4' vert.

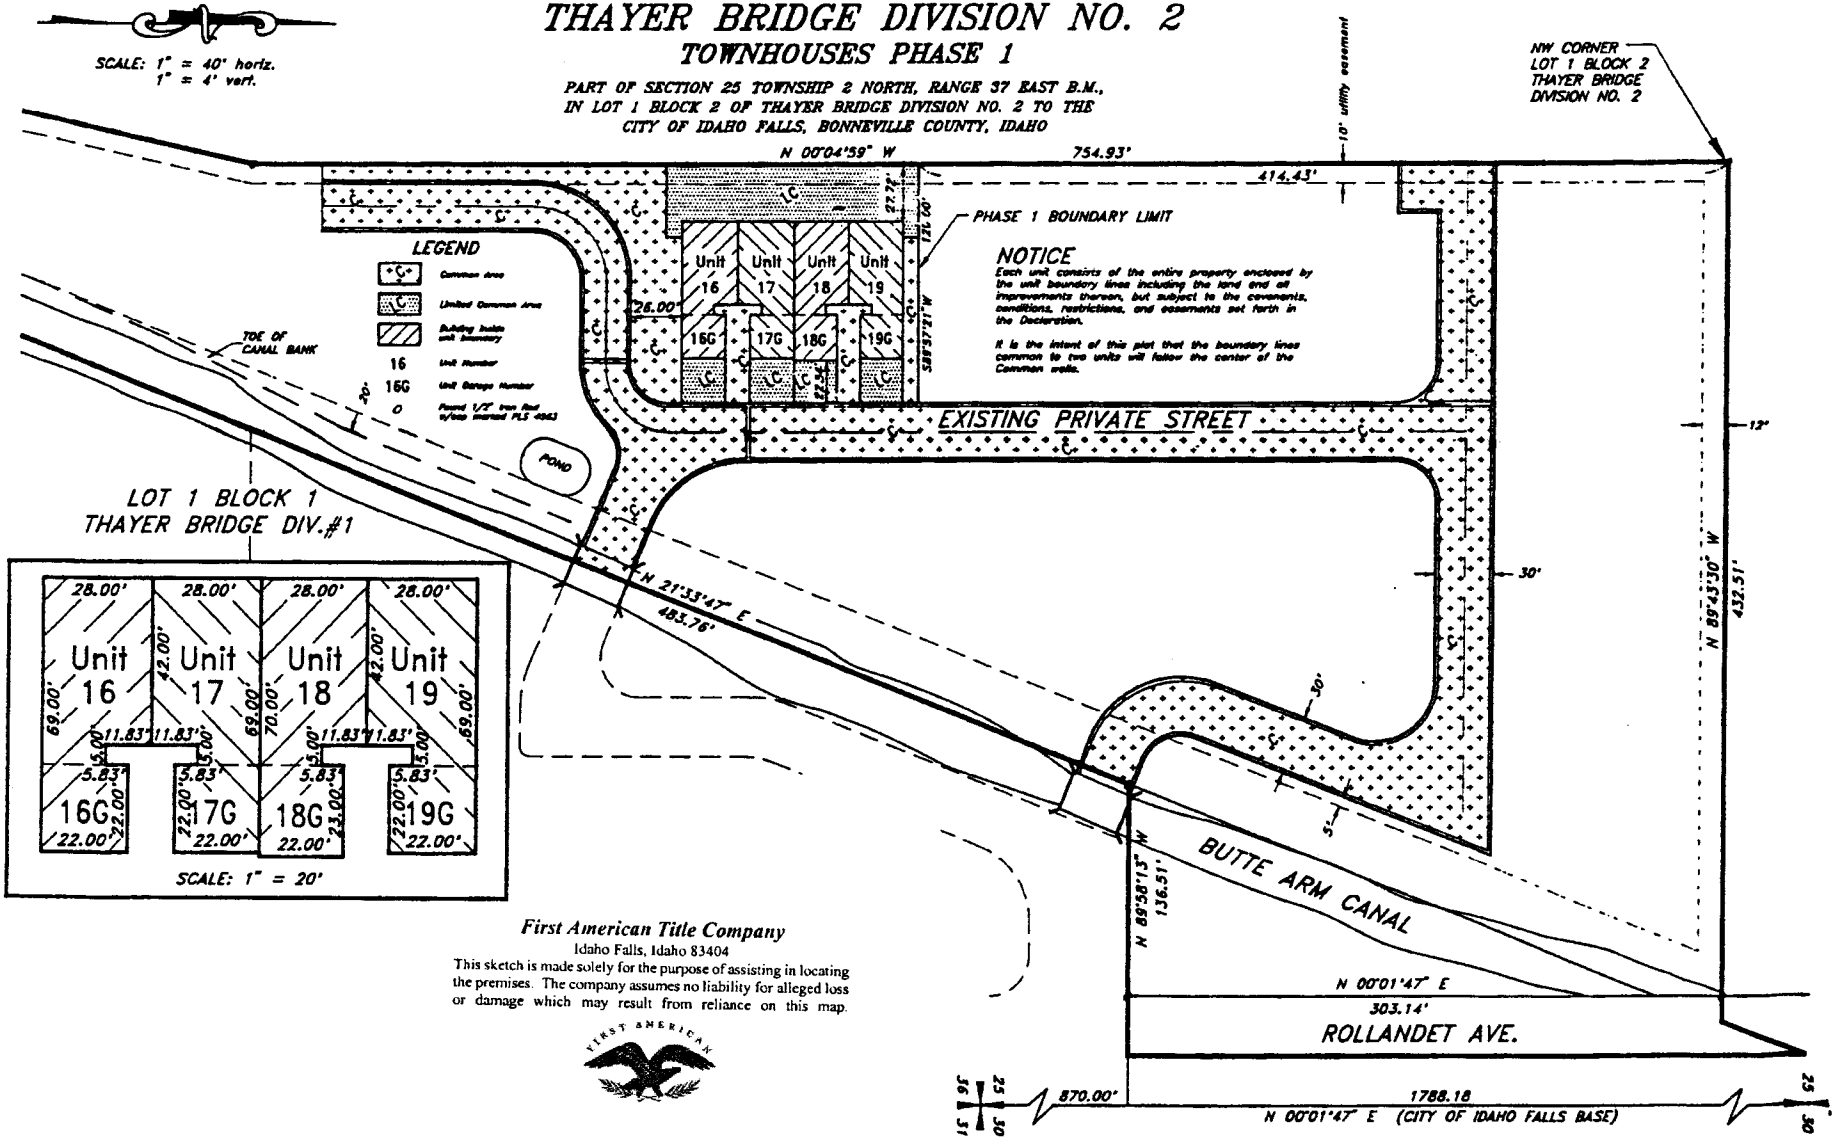

First American Title Company
Idaho Falls, Idaho 83404

This sketch is made solely for the purpose of assisting in locating the premises. The company assumes no liability for alleged loss or damage which may result from reliance on this map.

FIRST AMERICAN