PHASE I

WESTWOOD PARK VILLAGE

A CONDOMINIUM PROJECT

CITY OF IDAHO FALLS, BONNEVILLE COUNTY, IDAHO

BASEMENT PLAN

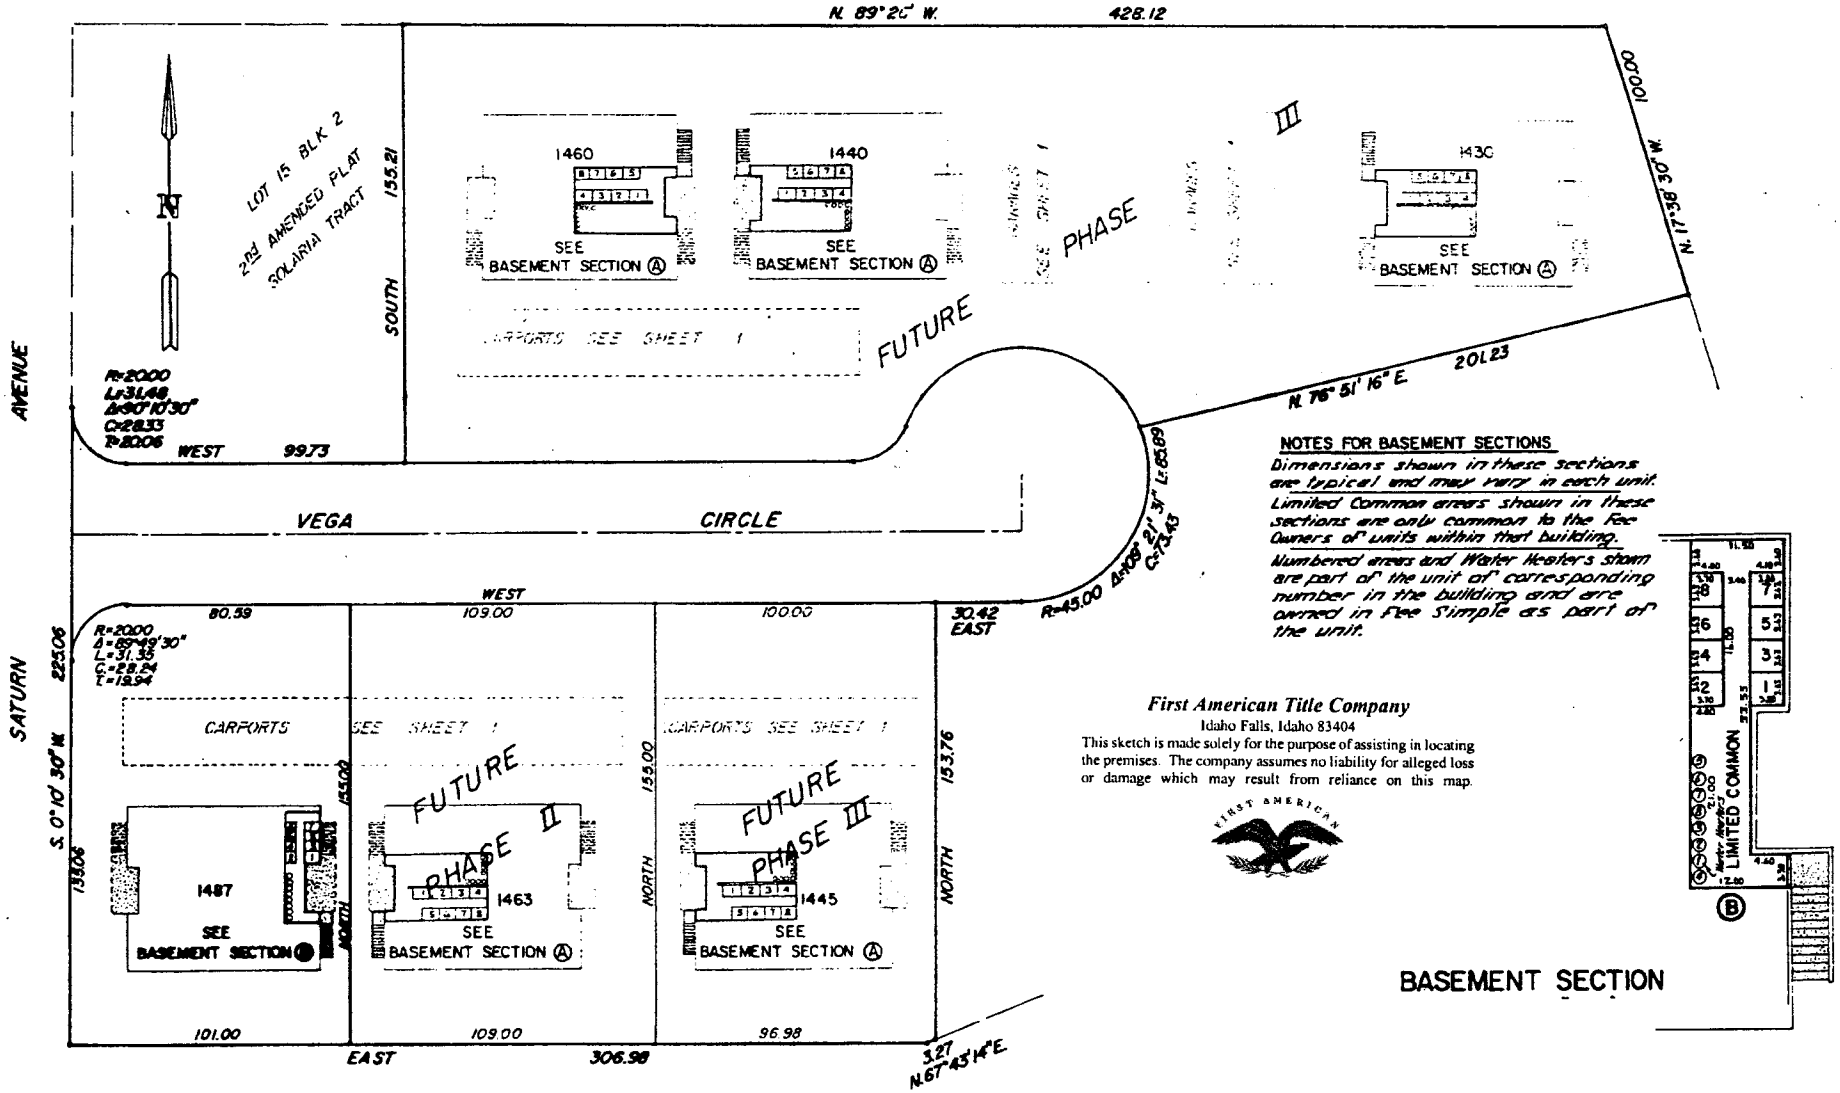

NOTES FOR BASEMENT SECTIONS

Dimensions shown in these sections are typical and may vary in each unit.

Limited Common areas shown in these sections are only common to the Fee Owners of units within that building.

Numbered areas and Water Heaters shown are part of the unit of corresponding number in the building and are owned in Fee Simple as part of the unit.

First American Title Company

Idaho Falls, Idaho 83404

This sketch is made solely for the purpose of assisting in locating the premises. The company assumes no liability for alleged loss or damage which may result from reliance on this map.

FIRST AMERICAN

BASEMENT SECTION