PHASE V

WESTWOOD PARK VILLAGE

A CONDOMINIUM PROJECT

CITY OF IDAHO FALLS, BONNEVILLE COUNTY, IDAHO

SECOND FLOOR PLAN

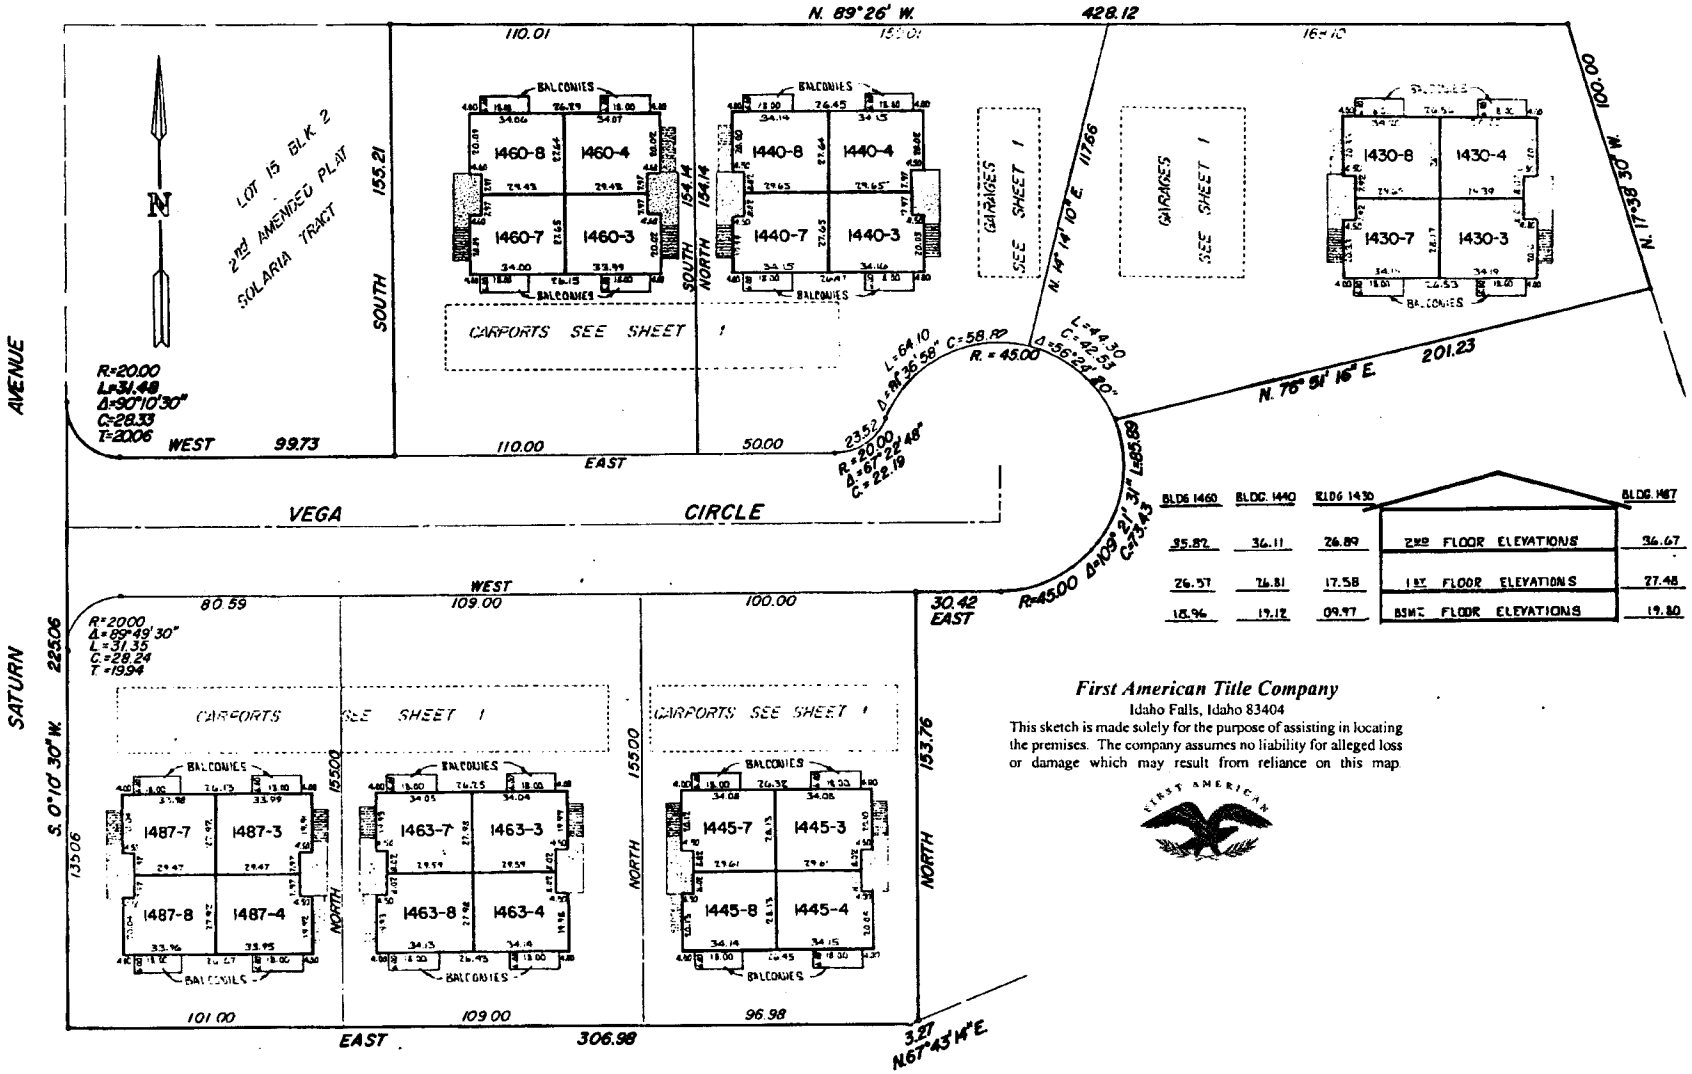

BLDG 1460	BLDG. 1440	BLDG 1430		BLDG. 1487	BLDG. 1463	BLDG 1445
35.82	36.11	26.89	2ND FLOOR ELEVATIONS	36.67	36.57	36.83
26.57	26.81	17.58	1ST FLOOR ELEVATIONS	27.48	27.40	27.52
18.96	19.12	09.97	BSMT FLOOR ELEVATIONS	19.80	19.70	19.92

First American Title Company

Idaho Falls, Idaho 83404

This sketch is made solely for the purpose of assisting in locating the premises. The company assumes no liability for alleged loss or damage which may result from reliance on this map.

FIRST AMERICAN